ADUR & WORTHING
PLANNING SERVICES

PLAN AWDM/1081/19


DATE VALID 10 JUL 2019



Rear South Elevation



Front North Elevation

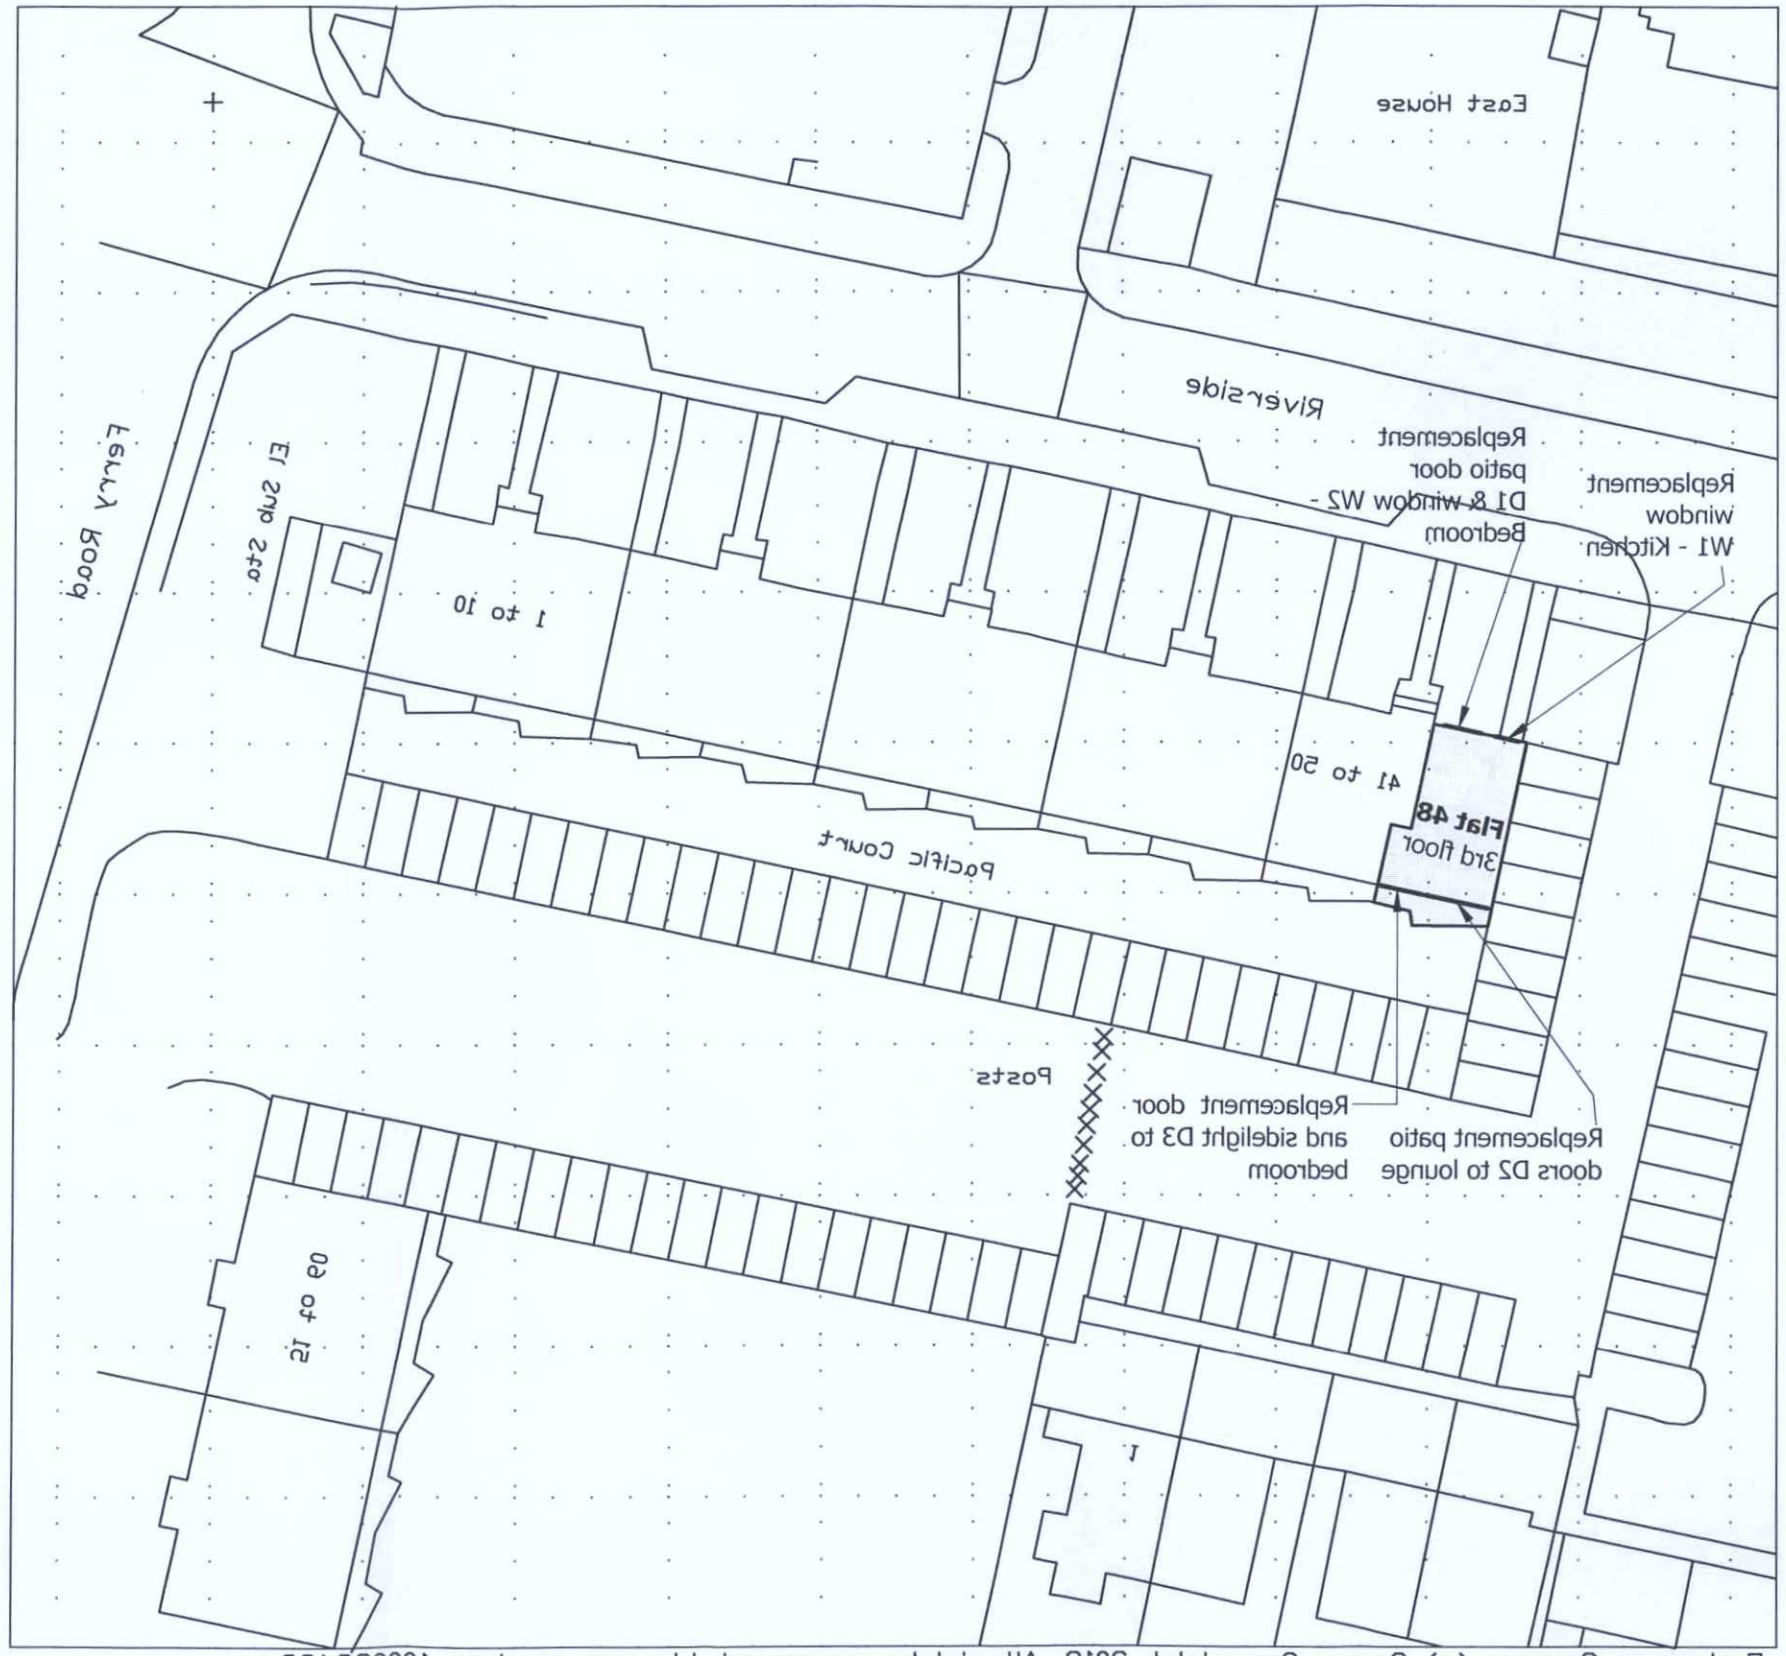

Ordnance Survey (c) Crown Copyright 2019. All rights reserved. Licence number 100022432

0m 5m 10m 15m 20 25 30 35 40 45 50

Scale 1:500

BLOCK PLAN

As proposed
Scale 1 :500

REV	
A	10.07.2019 Changed from Householder to Full Planning application

Application for
FULL PLANNING CONSENT

Status	
	05.07.2019 Issued to LA for planning consent

Client
MR G Glanville

Project
Flat 48 Pacific Court
Riverside
Shoreham:
Replacement windows & patio doors

Title
Block Plan

Drawn by	Scale	Date
MCH	1:500@A3	July 2019

Stuart Tadley Associates
Chartered Building Surveyors
Unit 5 Tungsten Building,
George Street
Portslade, Brighton
BN41 1RA
Tel. 01273 420808
Fax. 01273 420707
e-mail.
info@stuarthadleyassociates.co.uk

Drawing No

R120PW/FP/02	A