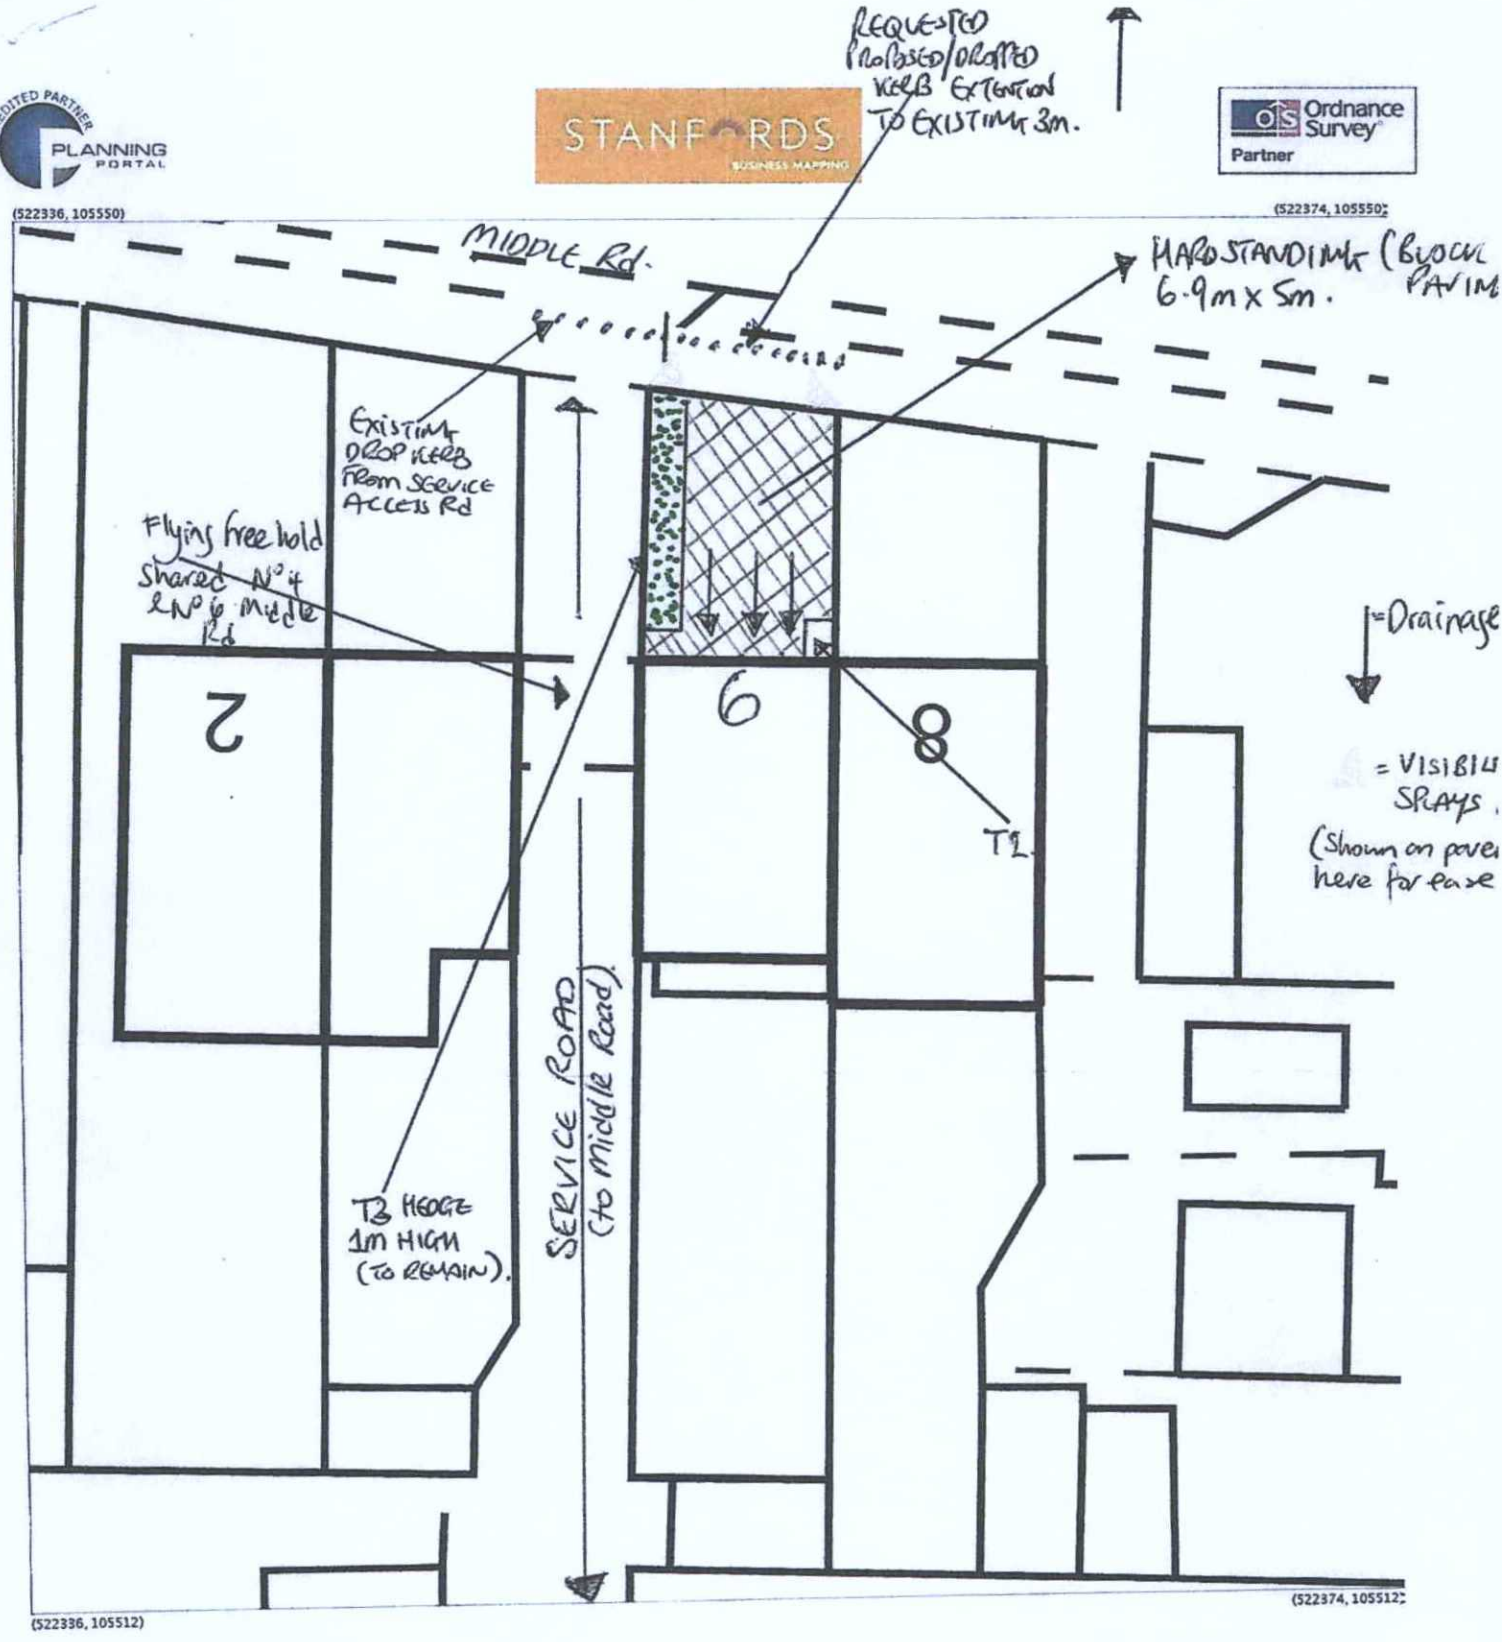

Produced 30 Jan 2013 from the Ordnance Survey National Geographic Database and incorporating surveyed revision available at this date. Reproduction in whole or part is prohibited without the prior permission of Ordnance Survey. © Crown Copyright 2013.

Ordnance Survey and the OS Symbol are registered trademarks of Ordnance Survey, the national mapping agency of Great Britain.

The representation of a road, track or path is no evidence of a right of way. The representation of features as lines is no evidence of a property boundary.

Metres
0 2 4 6 8

1:200

Supplied by: **Stanfords**
Reference: OI529416
Centre coordinates: 522355 105531

N

6 MIDDLE ROAD
SHOREHAM-BY-SEA
BN43 6PP

ADUR & WORTHING
PLANNING SERVICES
PLAN | AWDM/ 1126/18
DATE VALID | -2 OCT 2018

Version 1.0 14012:14042MS PDF