
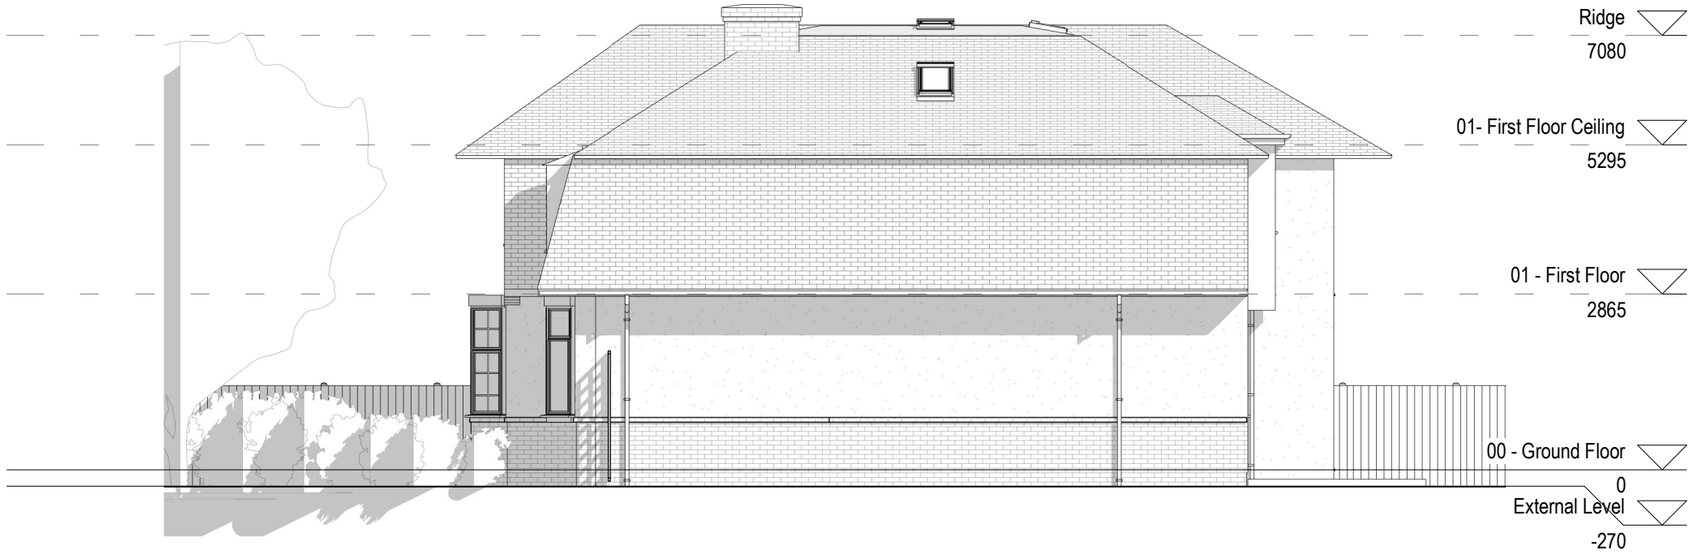


SOUTH ELEVATION -PROPOSED

Scale: 1 : 100

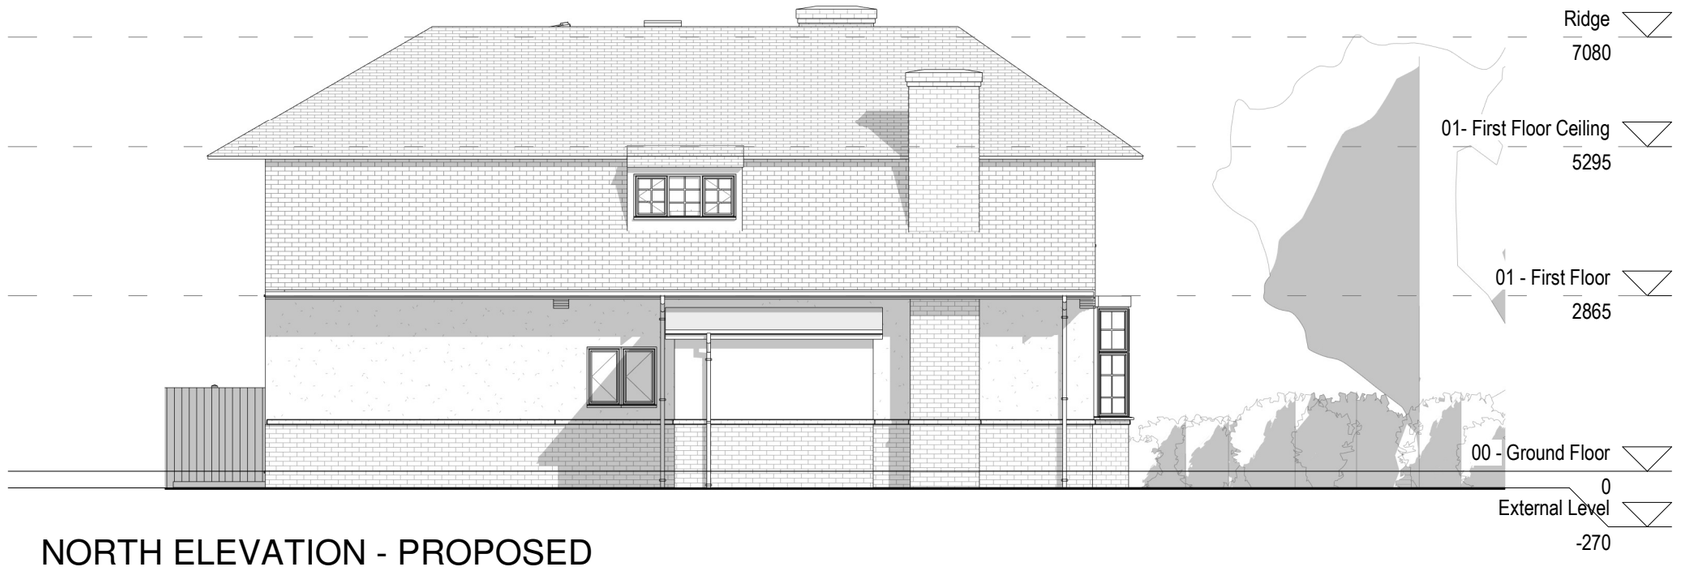

NORTH ELEVATION - PROPOSED

Scale: 1 : 100



KEY:

Site Boundary Line

Note :

All drawings are based upon site information supplied by third parties and as such their accuracy cannot be guaranteed. All features are approximate and subject to clarification by a detailed topographical survey, statutory service enquiries and confirmation of the legal boundaries.

Reproduction of this drawing in whole or in part is prohibited without the prior permission of Ordnance Survey.
Do not scale the drawing. Use figured dimensions in all cases. Check all dimensions on site.
This drawing shows design intent only.
For actual construction refer to sub contractors details.

CDM Regulations 2015
In accordance with CDM Regulations 9,(2), (3) & Appendix 1 Section 10, current drawings are to be read in conjunction with project information and associated design hazrd information.

Status
PLANNING

Project
38 Brooklyn Avenue,
Worthing,
BN11 5QJ

Drawing
NORTH & SOUTH ELEVATIONS
-PROPOSED

Project No.
A0111

Drawing No.
020011

Scale at A3
1 : 100

Drawn By
OK

Amendment

Rev	DATE	DESCRIPTION	BY
A	16.05.24	UPDATED FOR PLANNING	OK

dB Architecture

64 Maltings Close, London E3 3TB
M: 07961 284 762 | 07874 034 475
E: opas@dbarchitecture.uk | sandra@dbarchitecture.uk