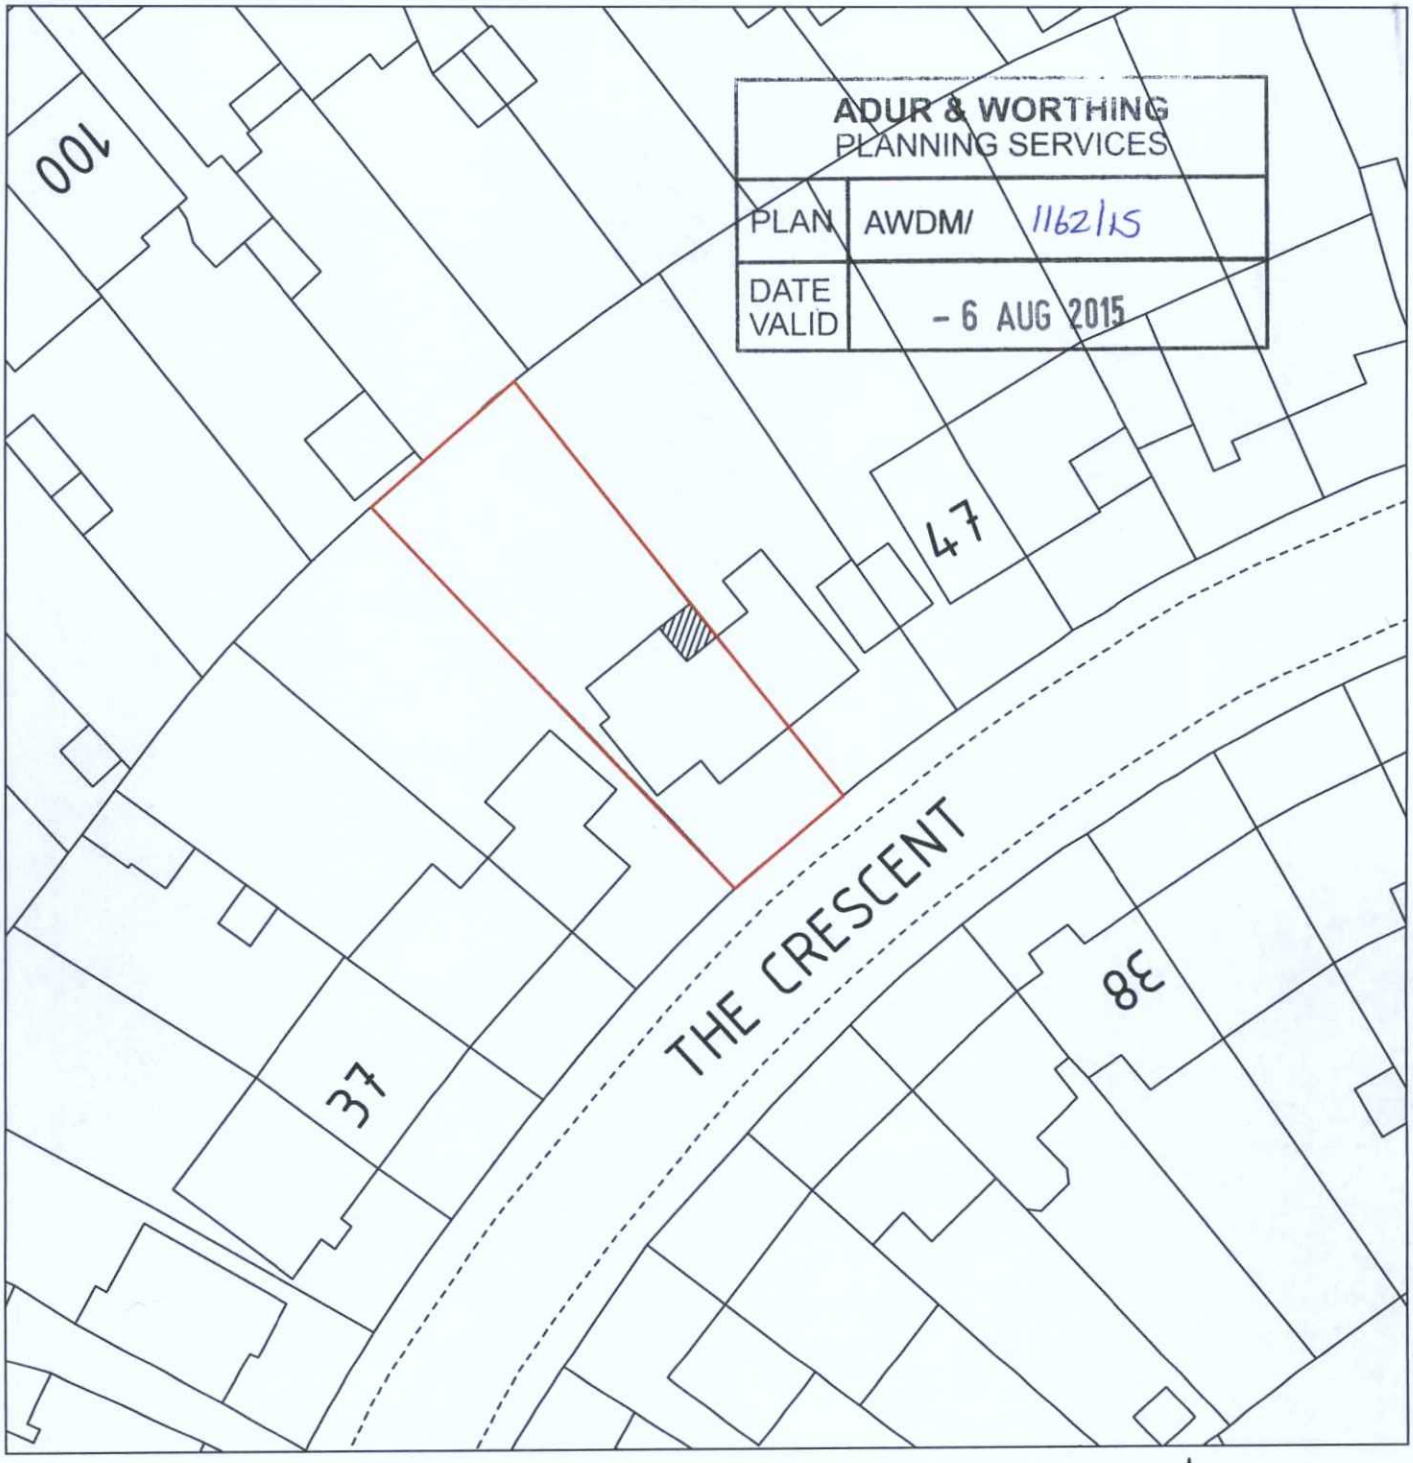

ADUR & WORTHING
PLANNING SERVICES

PLAN	AWDM/ 1162/15
DATE VALID	- 6 AUG 2015

SCALE BARS (metres)

0 10 20 30 40

1:500

BLOCK PLAN

N
W E
S

ADDRESS:

43 THE CRESCENT
SOUTHWICK

Phil Brigly BSc (Hons) MBEng
Building Engineer

email: philbrigly@gmail.com
mob: 07966 578180

partner LABC

PROJECT: SINGLE STOREY EXTENSION

SCALE: 1:500 DATE: July 2015 DRAWING No: PBP0161/03 DRAWING SIZE: A4 210x297mm