DO NOT SCALE FROM THIS DRAWING

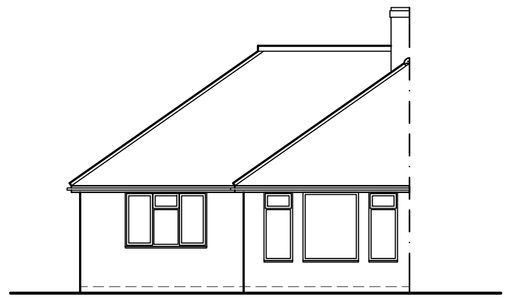

Existing North Elevation

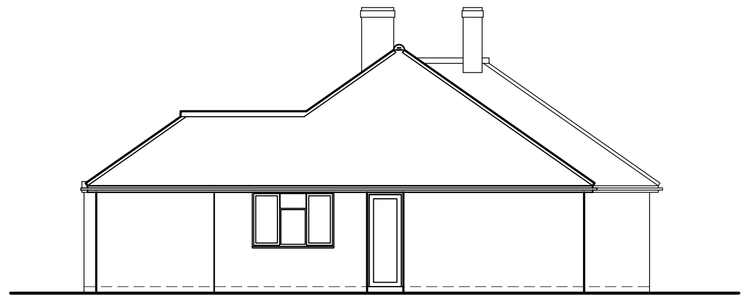

Existing East Elevation

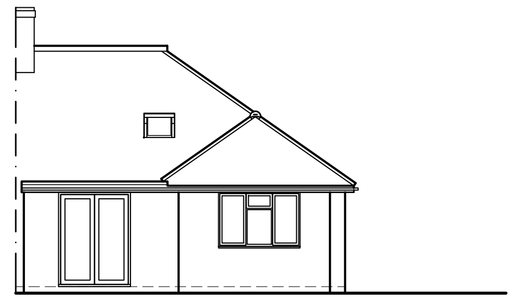

Existing South Elevation

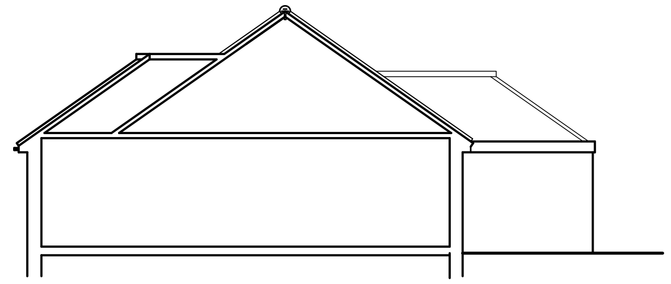

Existing West Elevation

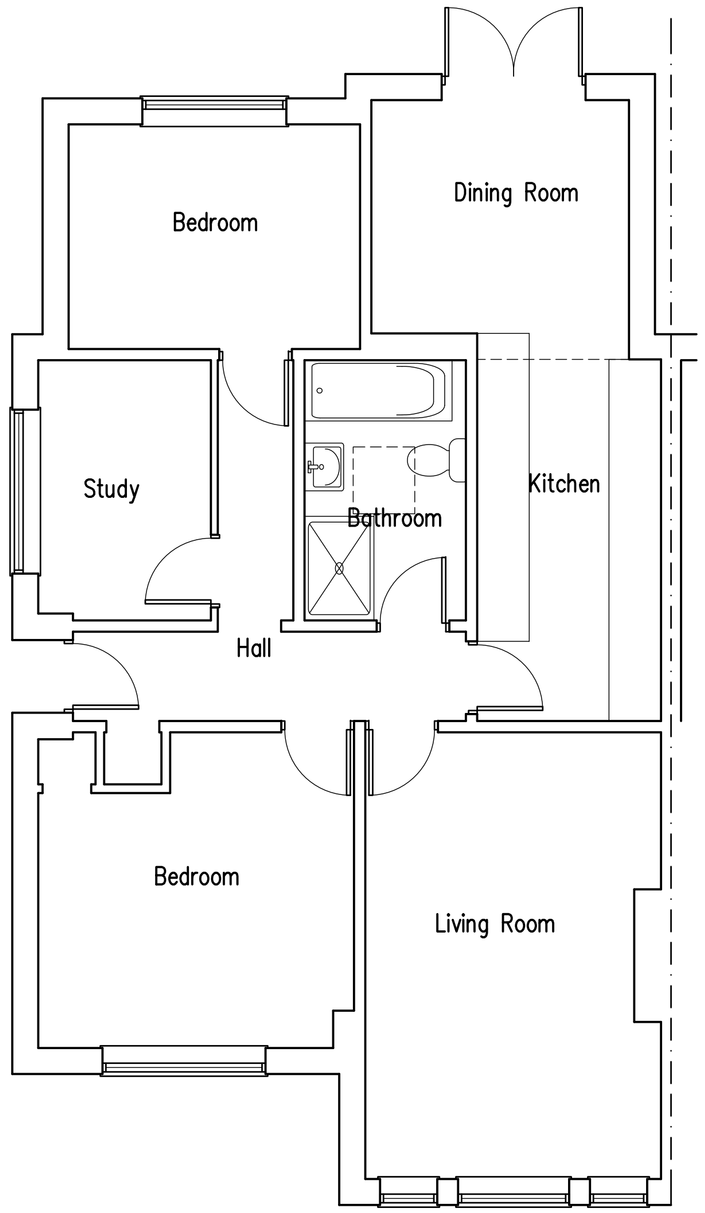

Existing Ground Floor Plan

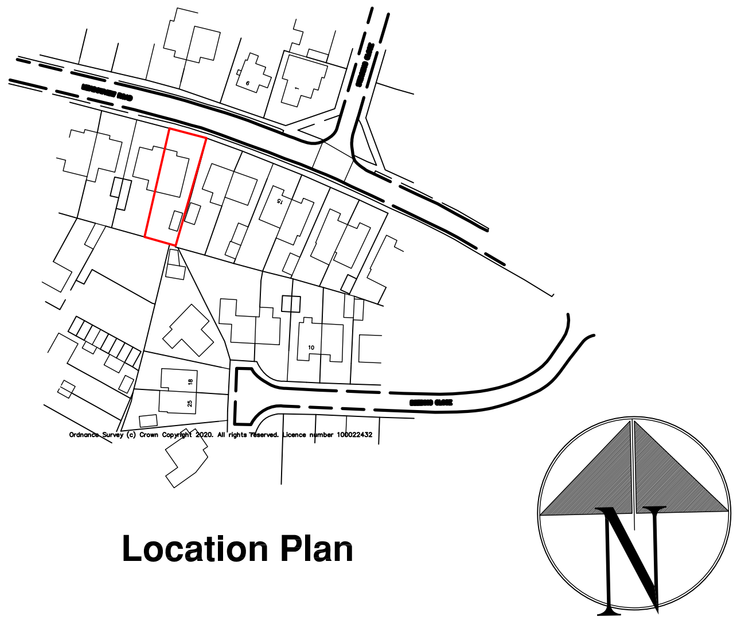

Location Plan

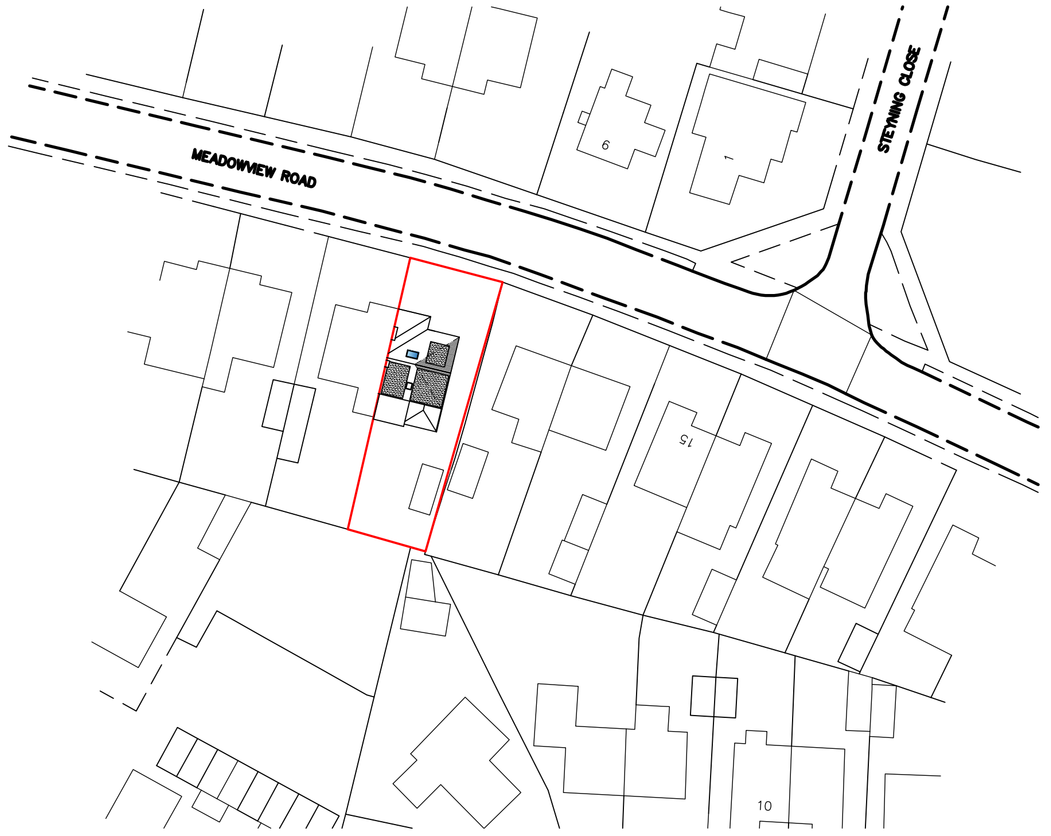

Block Plan

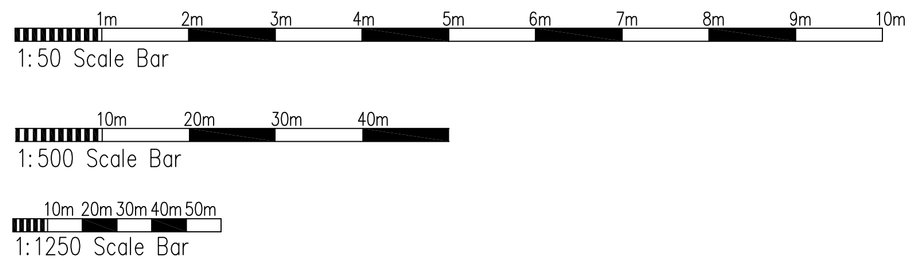

Proposed Conversion Of Roof Space at: 21 Meadowview Road, Lancing, West Sussex

rja Planning & Building Consultants Ltd.
1st Floor
10 High Street
Shoreham-By-Sea
West Sussex BN43 5DA
t: 01273 467297 mob: 07971 375739
e: rex@rjapbc.co.uk web: www.rjapbc.co.uk

Chartered Institute of Architectural Technologists

PROJECT: 21 Meadowview Road, Lancing, West Sussex

DRAWING TITLE: Existing Floor Plans & Elevations

CLIENT: Mr & Mrs J. McCabe

DWG NO: 20796–01

REVISION:

SCALE: 1:50, 1:100 @ A1

DATE: 15.07.20

DRAWN: rex