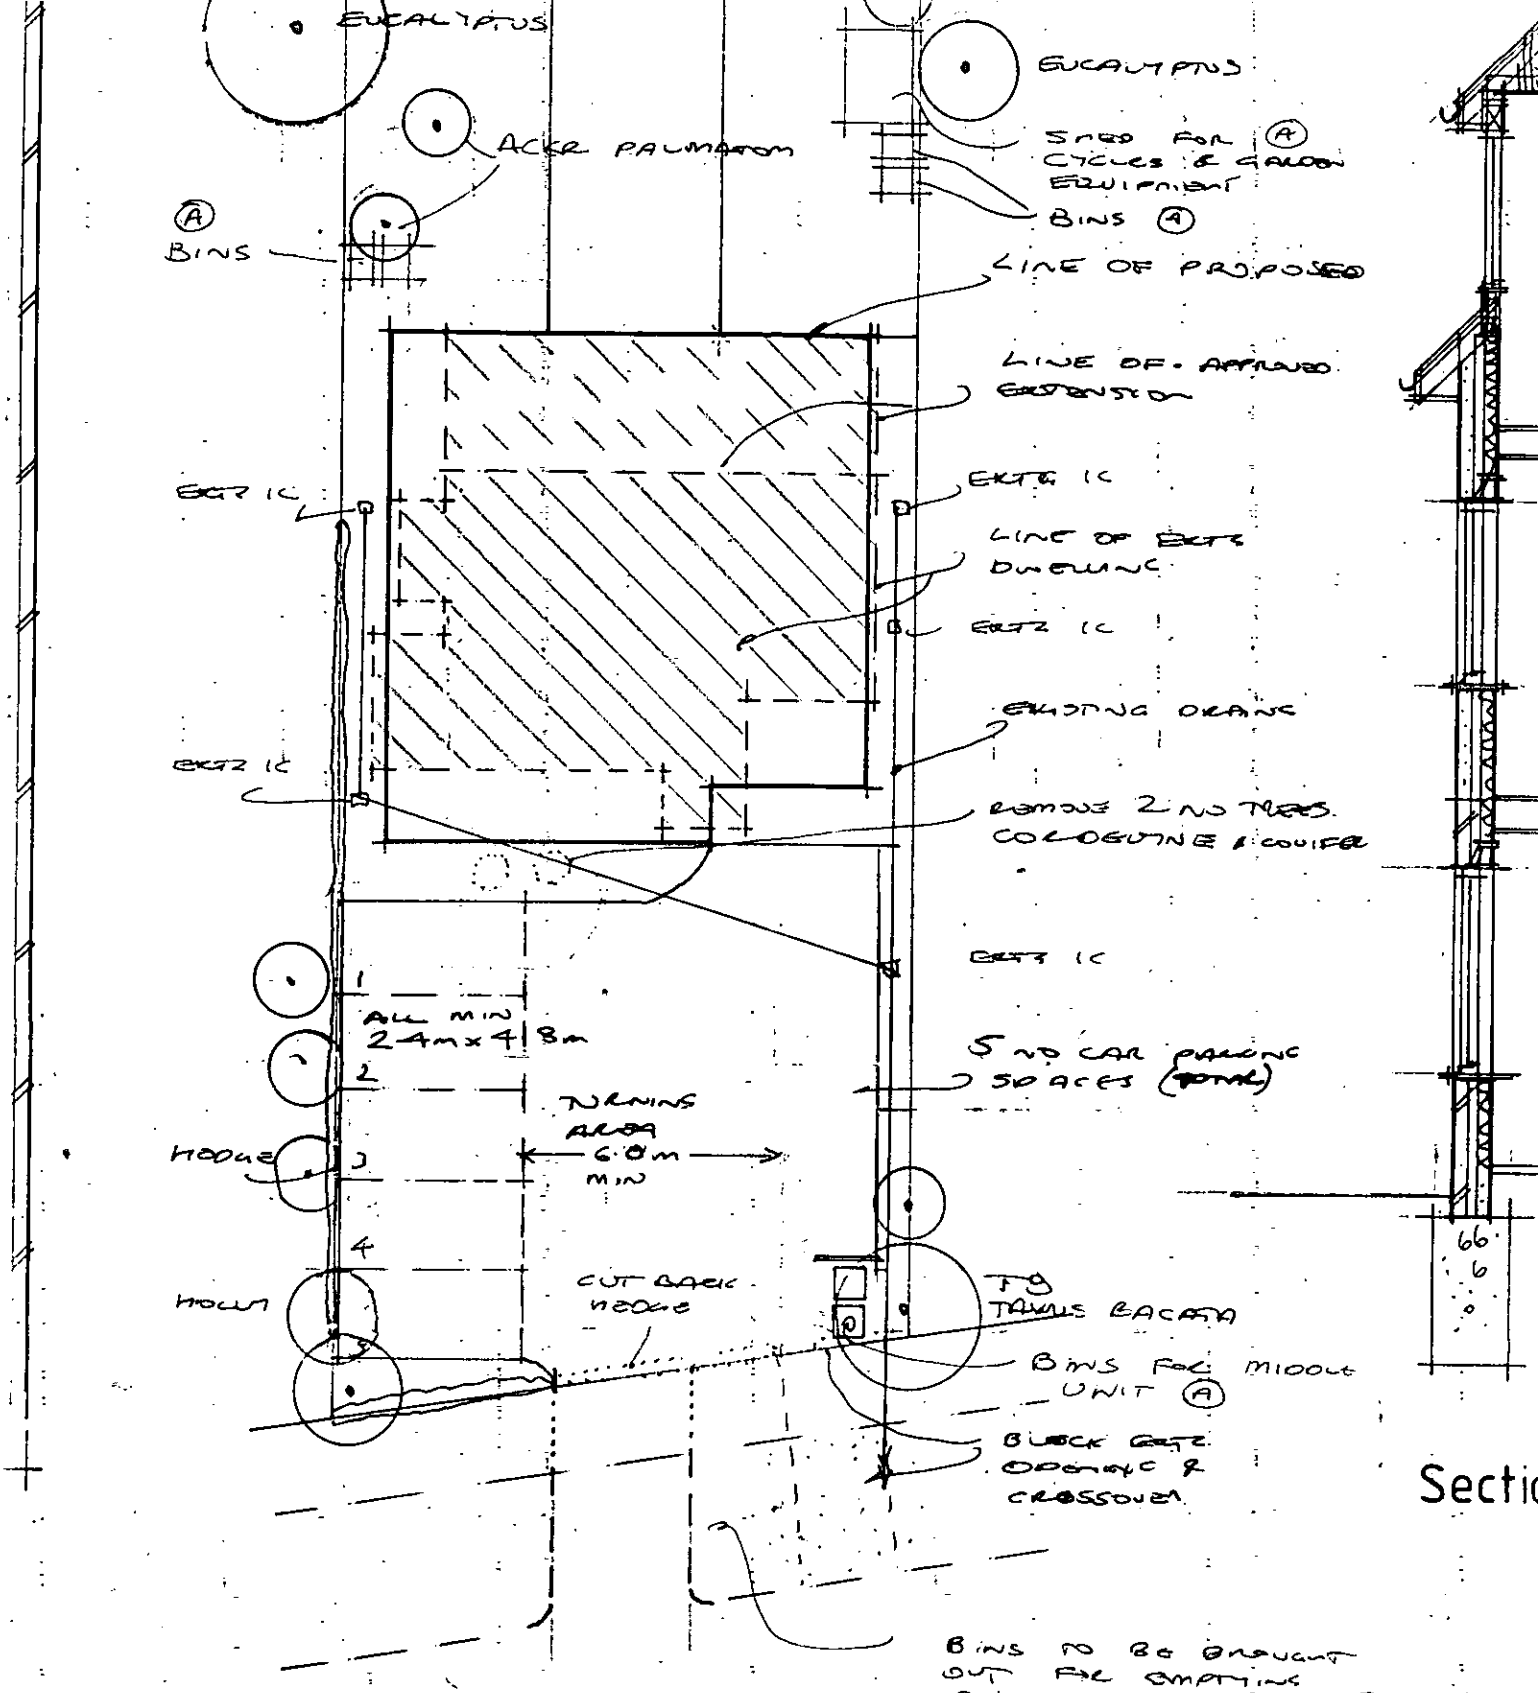

Layout plan 1:200

Sectio

REVISED PLAN

T.P. OFFICE COPY

37 Upper Brighton Road, Worthing
Extract of drawing No. 1610:21a

BOROUGH OF WORTHING
DEPOSITED 25 | 5 | 11
TP. REF. No.
WB/ 11 / 0207/FULL