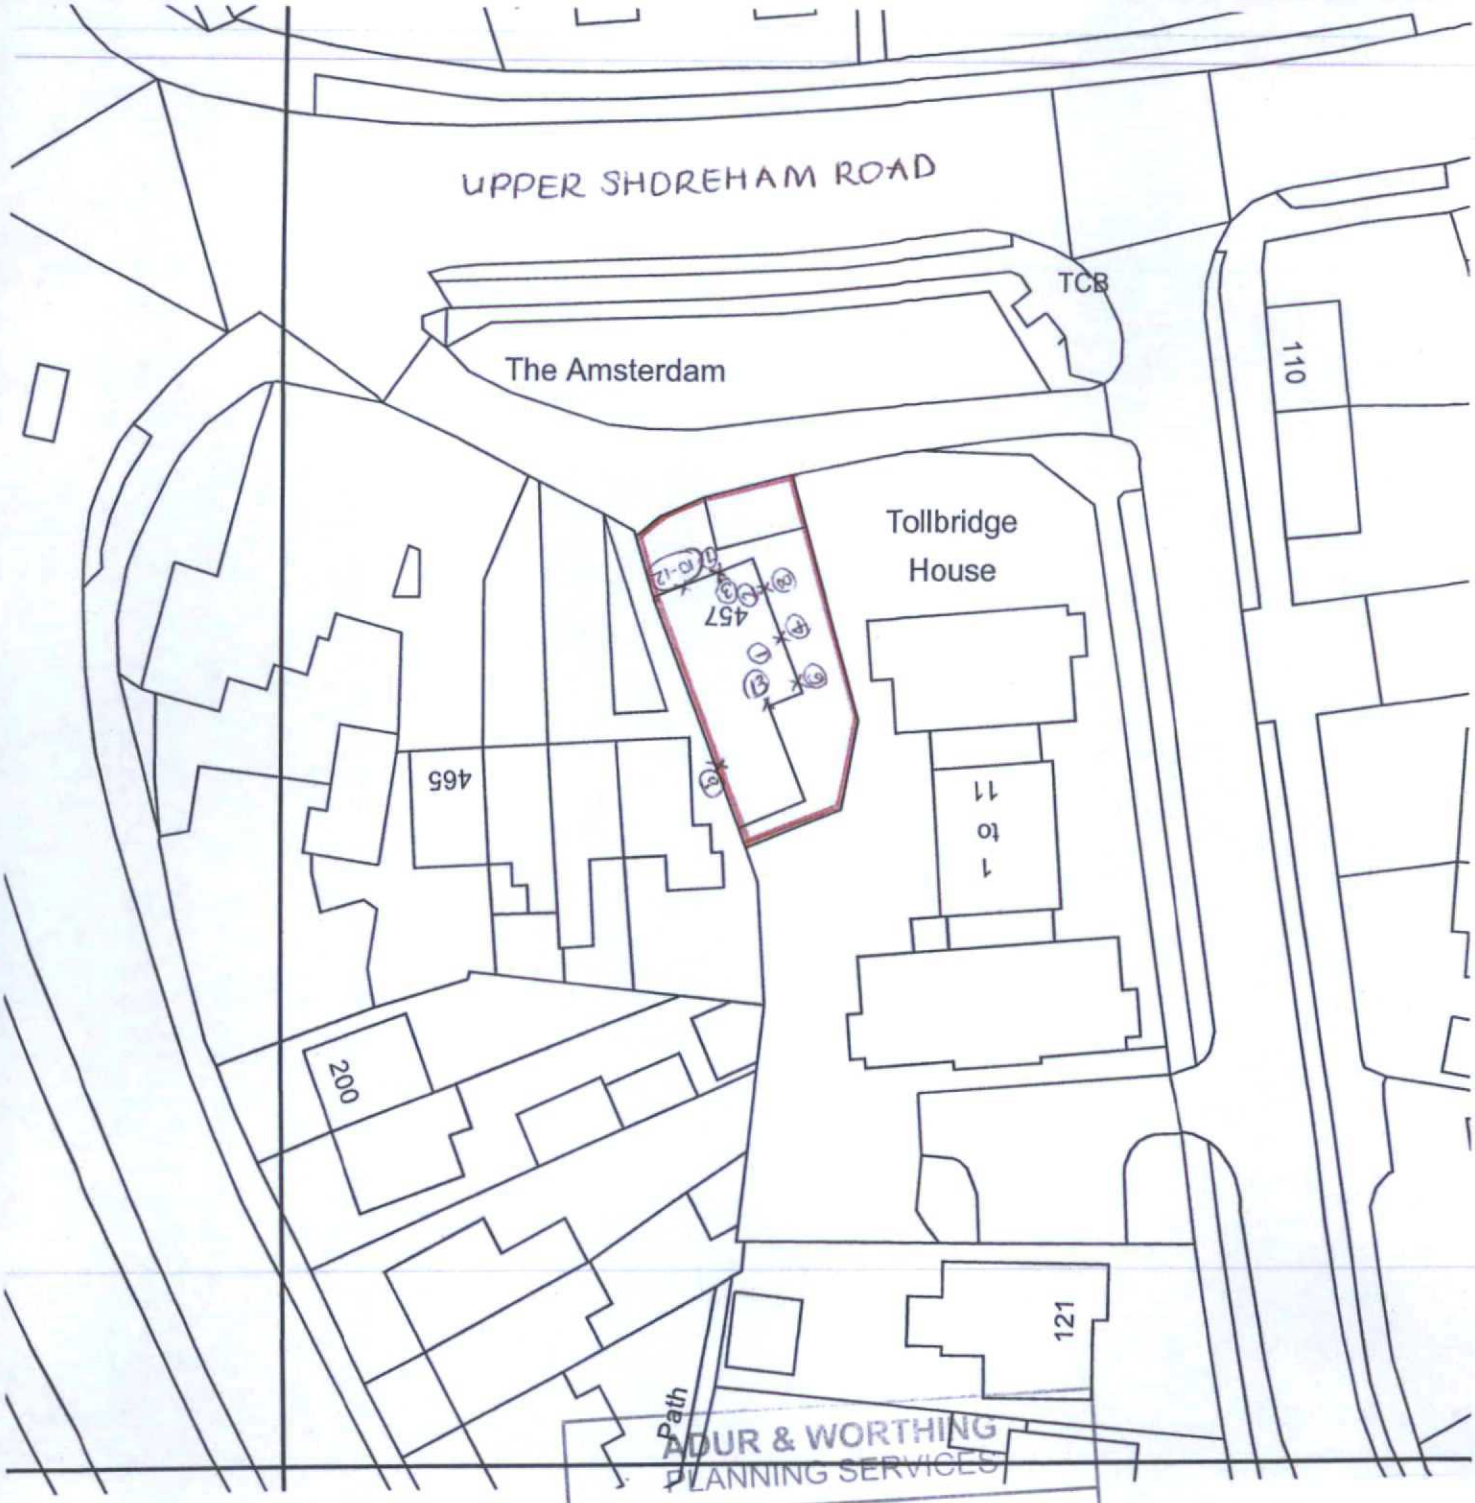

ADUR & WORTHING
PLANNING SERVICES

PLAN	AWDM/0389/20
DATE VALID	- 5 MAR 2020

NATIONAL MAP CENTRE

N

A4

Anglian Home Improvements
Raising the standard.

BLOCK PLAN

PROPOSED REPLACEMENT WINDOWS.

0 30

SCALE 1:500

Site Address
TUDOR COTTAGE
457 UPPER SHOREHAM ROAD
SHOREHAM BY SEA.
BN43 5WQ.

Os Licence number 100031961
Our Reference 302188569
302190353

'X' Indicates the position of the windows and is numbered to correspond with the accompanying CAD drawings