This drawing is copyright and may not be copied or reproduced without the written consent of Finola Brady Architectural Services.

The contractor is responsible for setting out and must check all levels and dimensions prior to work being put in hand.

This drawing should not be scaled. Only written dimensions are to be taken in respect of this project.

The designer is to be immediately notified of any suspect omissions or discrepancies.

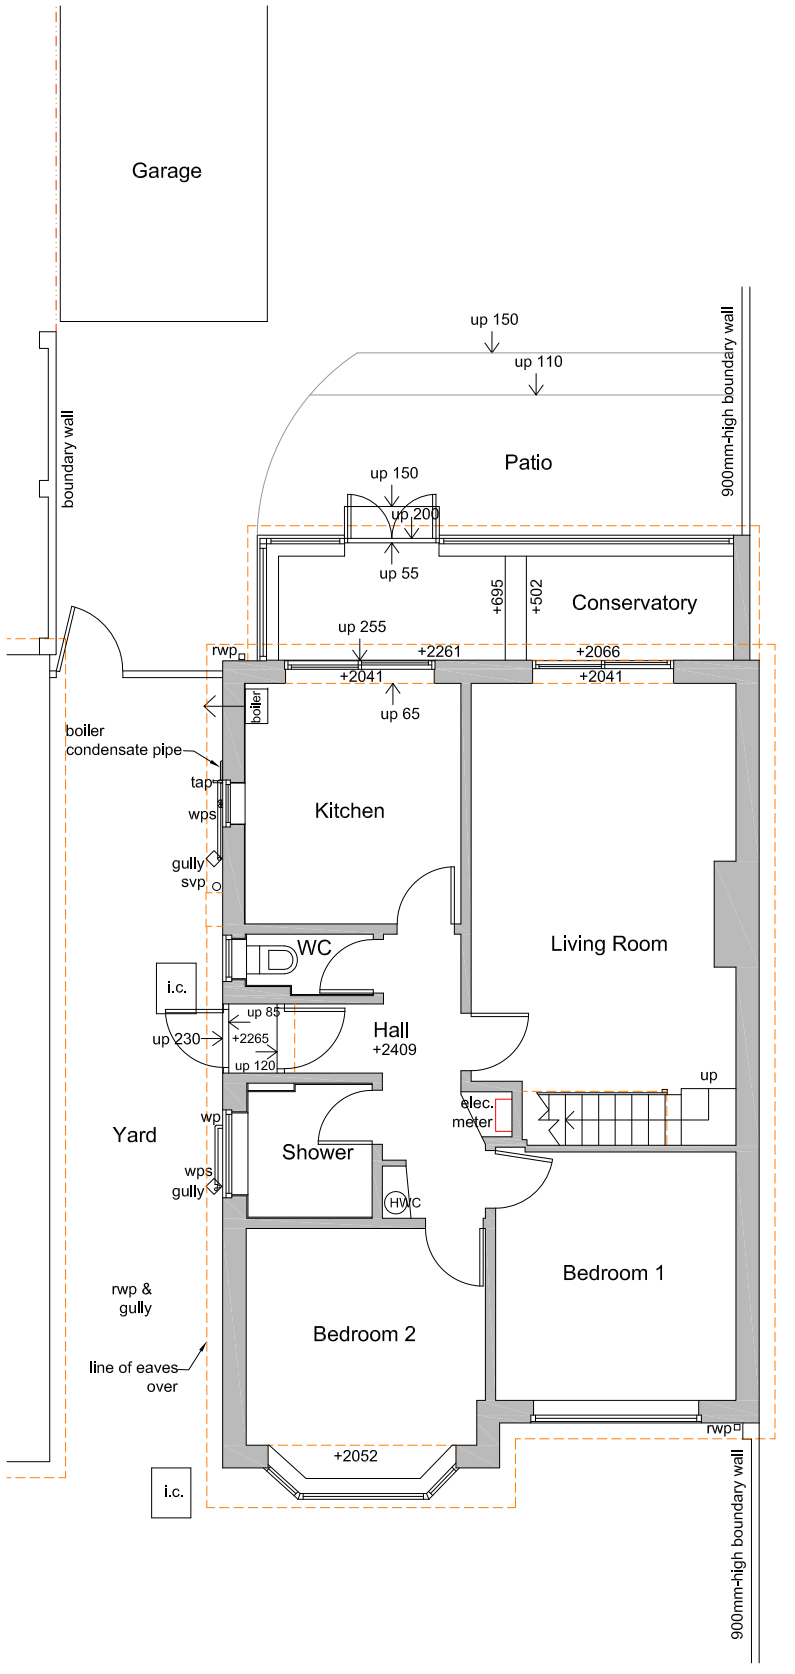


Existing Ground-Floor Plan @ 1 : 100

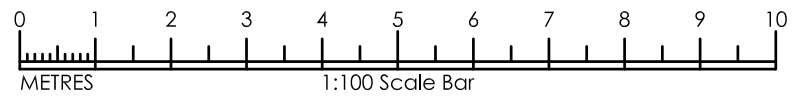


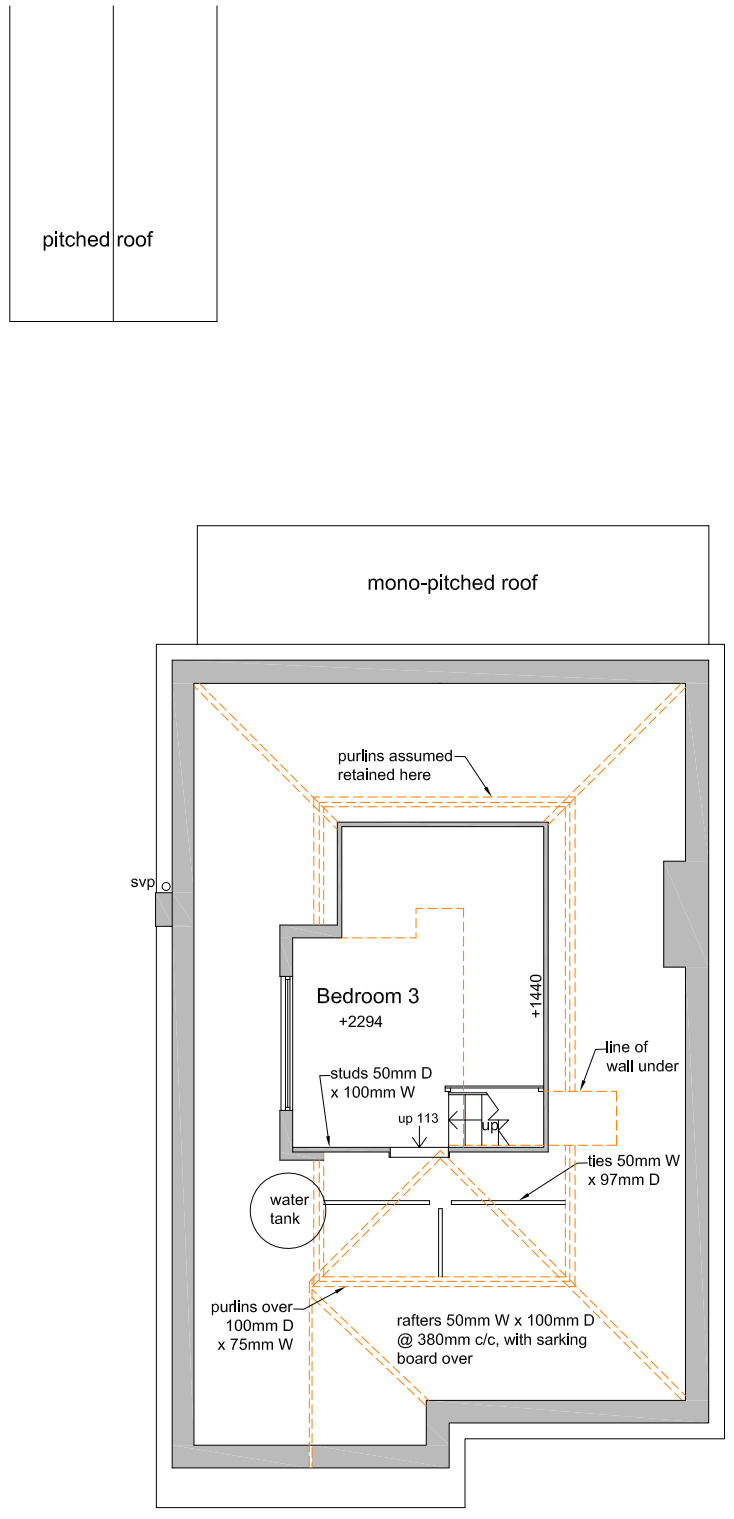


Existing First-Floor Plan @ 1 : 100

.

| | |
|---|---|
| | Finola Brady Architectural Services<br>TEL 07960 235756 www.fbarchitectural.co.uk |
| Site Location : | 5 Hawkins Road, Shoreham-by-Sea, West Sussex, BN43 6TJ |
| Project Name : | Single-Storey Rear Extension and Internal Alterations |
| Drawing Name : | Existing Floor Plans |
| Drawing No: | FB24-0101 EX01 — Scale : 1 : 100 @ A3 |
| Date : | 25th January 2024 |