T.P. OFFICE COPY
10 8 07
07 1002/am

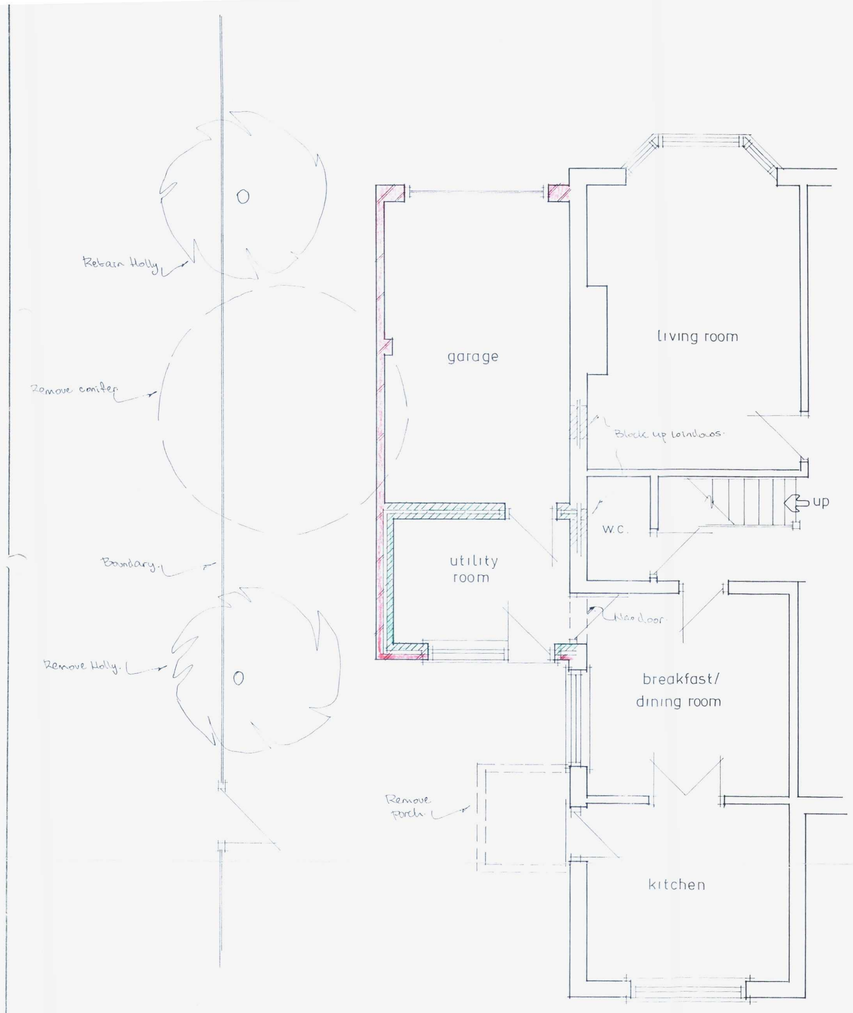



north elevation

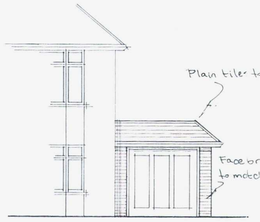

east elevation

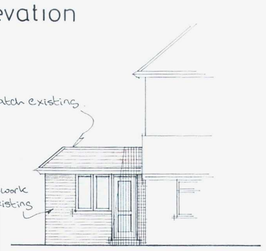

west elevation

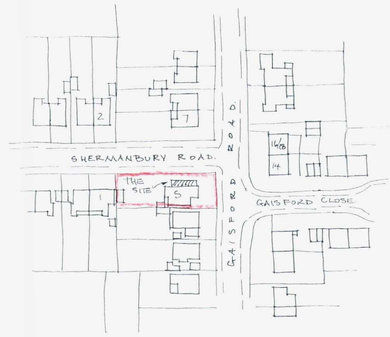

Site Plan 1:1250

WORTHING BOROUGH COUNCIL
1 OCT 2007
CONSENT GRANTED
SUBJECT TO CONDITIONS

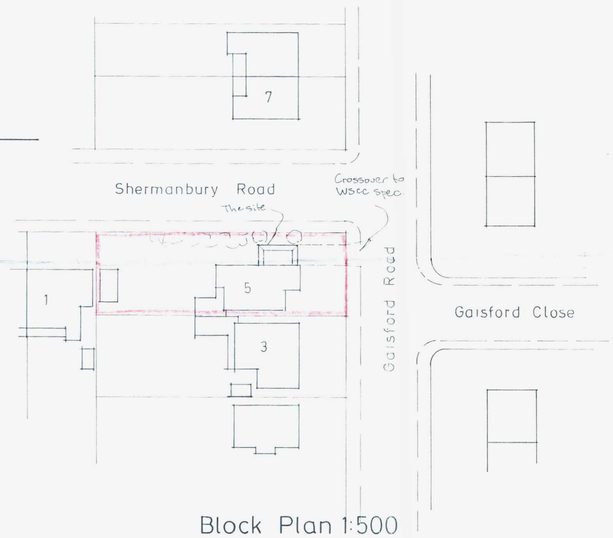

Block Plan 1:500

A	Date	Revisions

© copyright

Client
Mrs. S. Russell

Job Title
Proposed Extension

Drawing Title
5 Gaisford Road, Worthing.

Scale 1:50 1:100

Date | Drawn by

Drg No. 497/01 | Rev.

811 x 59 mm A1