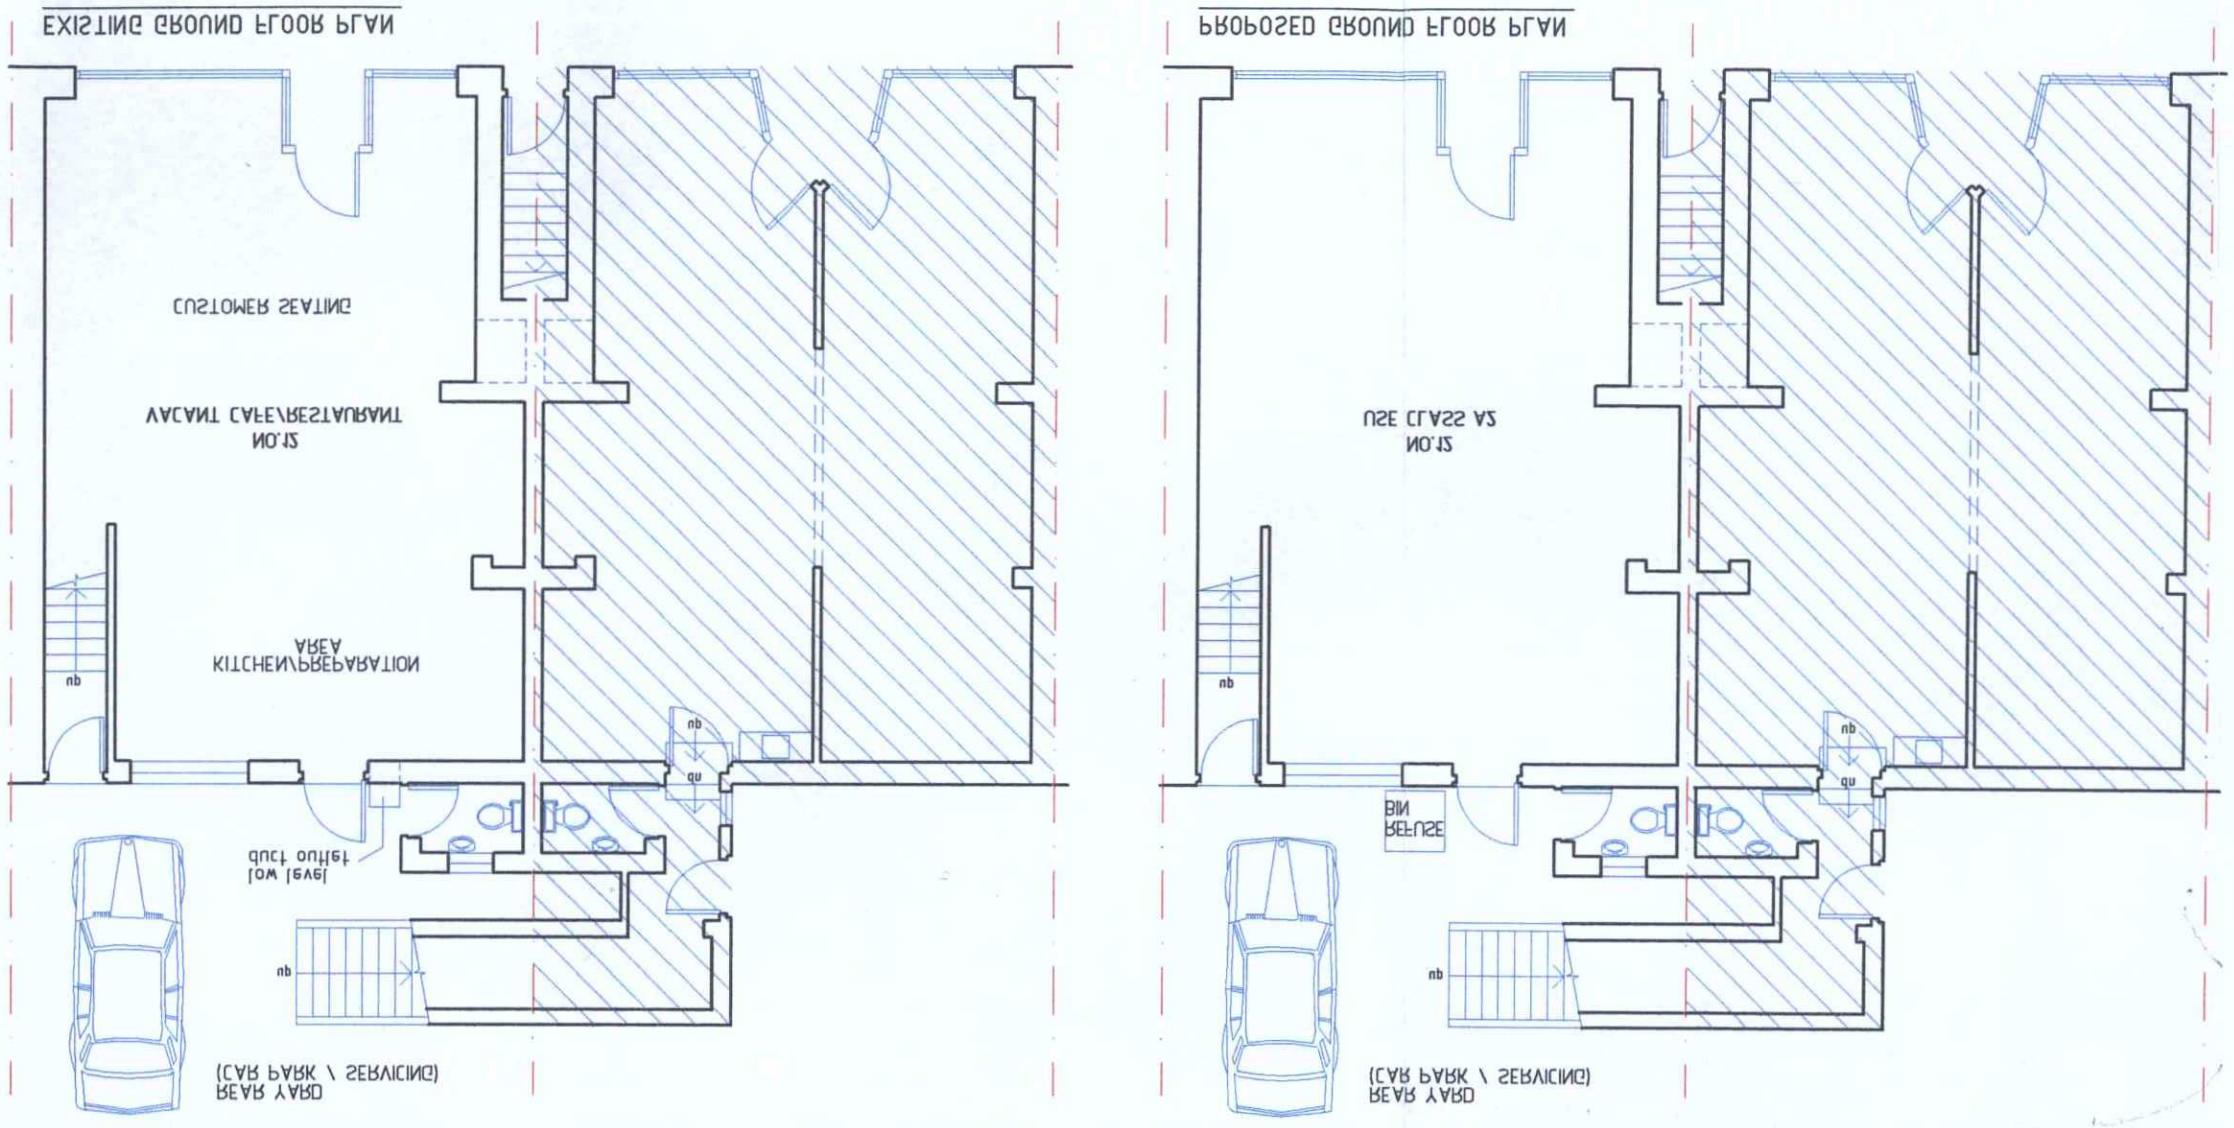

Project/Drwg. no. DP\1241\RC\01

Scale 1:100 | Date SEP. 2008

Drawn by R COKCE

Direct Planning Limited
Town Planning Consultants and Architects, Established 1988
Riverbank House 95\97 High Street Tel: 01689 875999
St. Mary Cray Orpington, Kent Fax 01689 875999
BR5 3NH Email: enquiries@directplanning.co.uk

Drwg. Title CHANGE OF USE

Project 12 CORONATION BUILDINGS
WORTHING
BN11 2NW

Client CHP MANAGEMENT LIMITED

SUBJECT TO CONDITIONS
CONSENT GRANTED
2 JAN 2008
WORTHING BOROUGH COUNCIL

WB \ 08 : 10 : 2008
TP. REF. No.
DEPOSITED 8/10/08
BOROUGH OF WORTHING

T.P. OFFICE COPY