


Brighton Paper Round

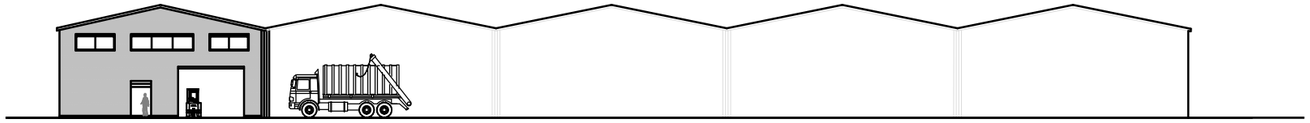


North Elevation - UNIT 6 (1:500)

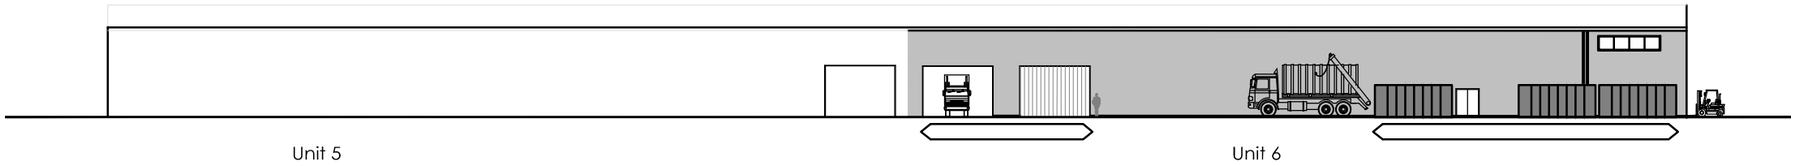

East Elevation - UNIT 6 (1:500)

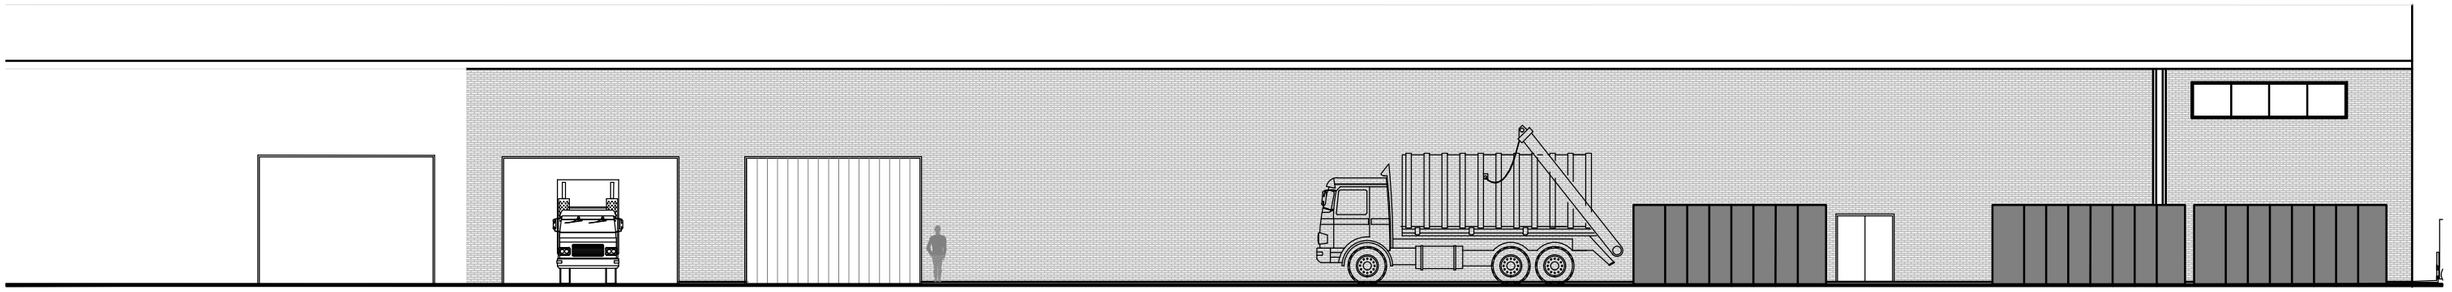

East Elevation - UNIT 6

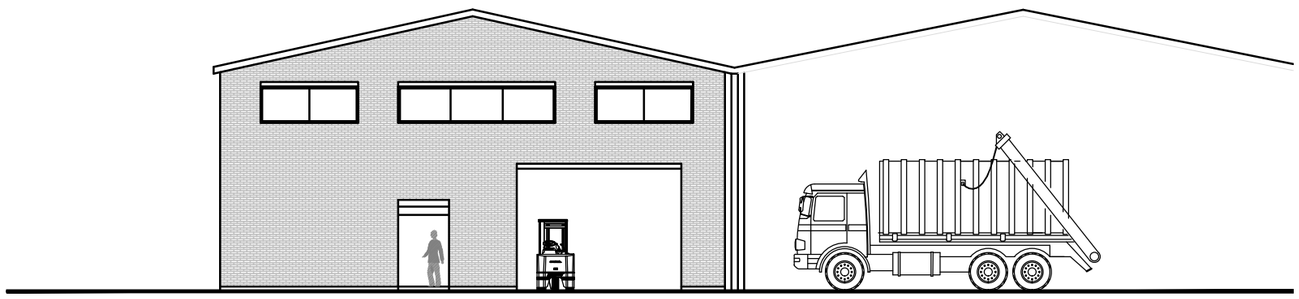

North Elevation - UNIT 6

Existing/Proposed Elevations
Unit 6, Lancing Business Park

1:200/500@A3

FOB GREEN
The Studio, 48 Ovenhouse Lane
Bollington, Cheshire, SK10 5EY
01625 265642
office@fob-design.com www.fob-design.com

REV | DATE | DRAWN BY

Copyright of fob design, all rights reserved.
All information contained within this drawing remains the property of fob design. The information should not be reproduced in whole or part or modified without written consent of fob design. No information within this drawing should be modified or disclosed or passed onto third parties without written consent of fob design.

BRIGHTON PAPER ROUND

LANCING BUSINESS PARK

Existing/Proposed Elevations

Drawn	Status	Date
DP	PL	OCT 11
Checked	Original	Scale
IM	A3	1:200/500

17710 PL 05