
Brighton
Paper Round

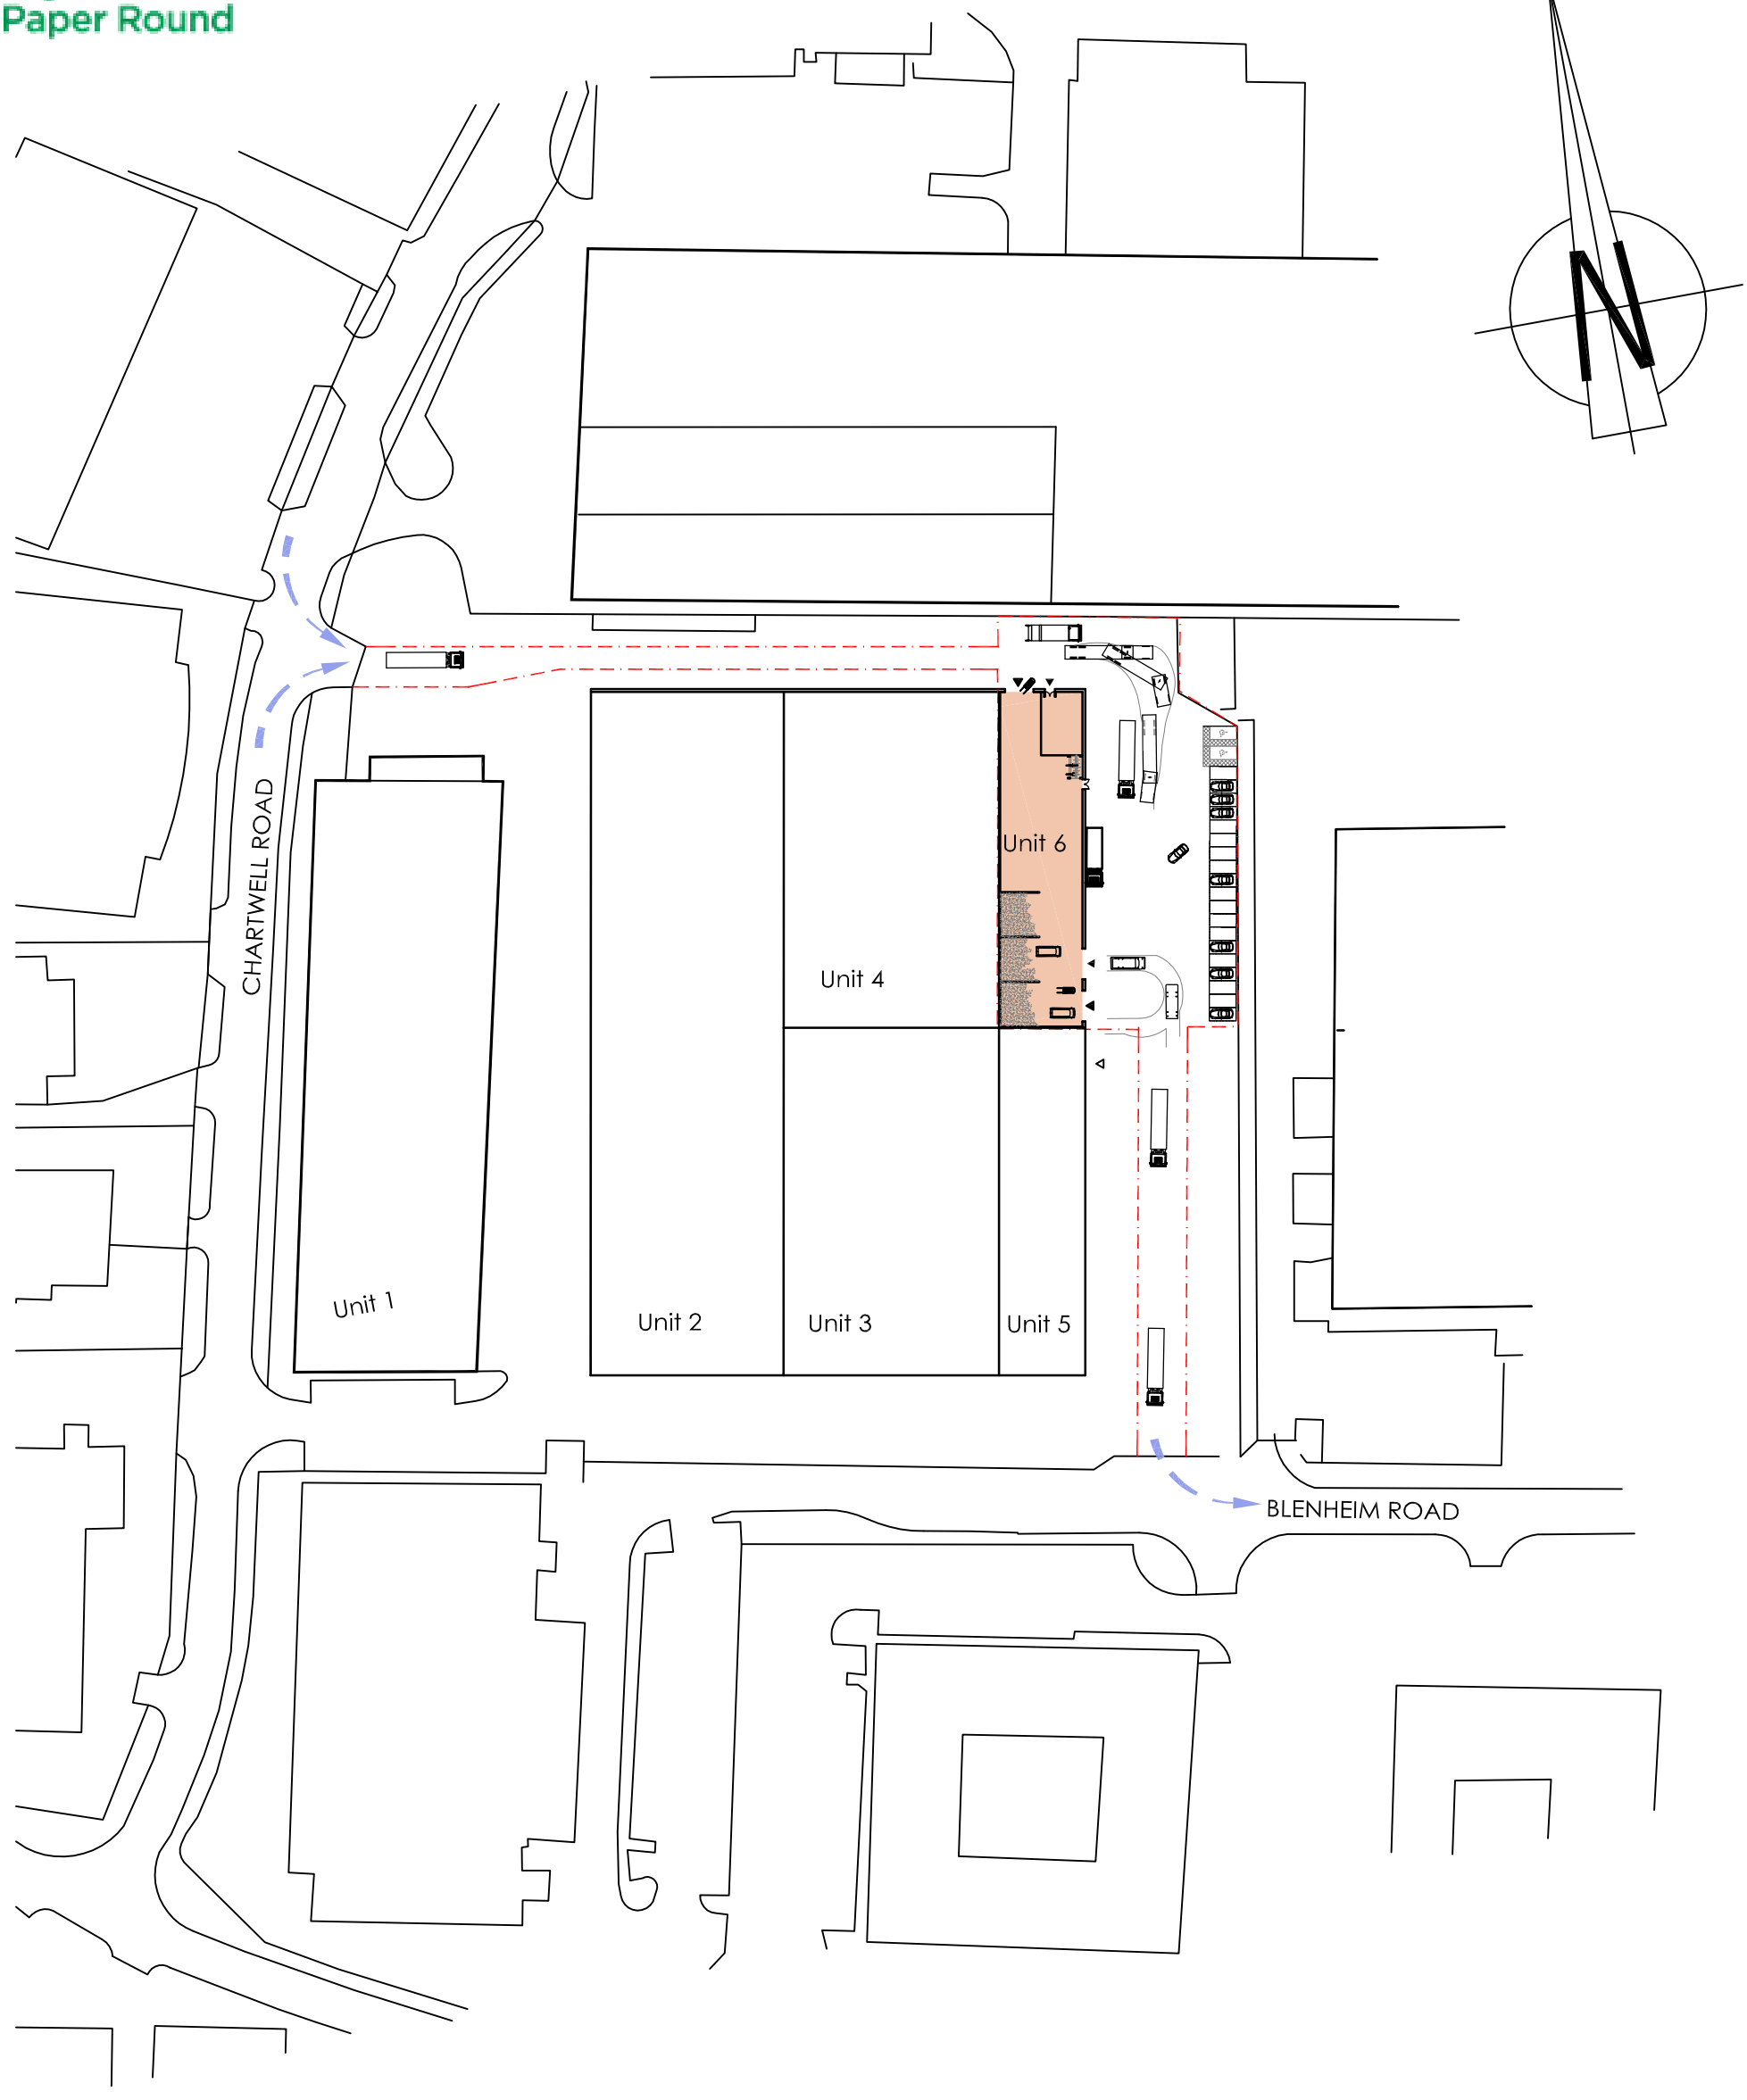

Location Plan
Unit 6, Lancing Business Park
SCALE 1:1250 @ A3

The Studio, 48 Ovenhouse Lane
Bollington, Cheshire. SK10 5EY
01625 265642
office@fob-design.com www.fob-design.com

REV	DATE	DRAWN BY

Copyright of fob design, all rights reserved.
All information contained within this drawing remains the property of fob design . The information should not be reproduced in whole or part or modified without written consent of fob design. No information within this drawing should be modified or disclosed or passed onto third parties without written consent of fob design.

BRIGHTON PAPER ROUND

Unit 6, Lancing Business Park

Location Plan

Drawn	dpp	Status	PL	Date	Oct.11
Checked	im	Original	A3	Scale	1:1250 @ A3

17710-PL01