


Brighton
Paper Round

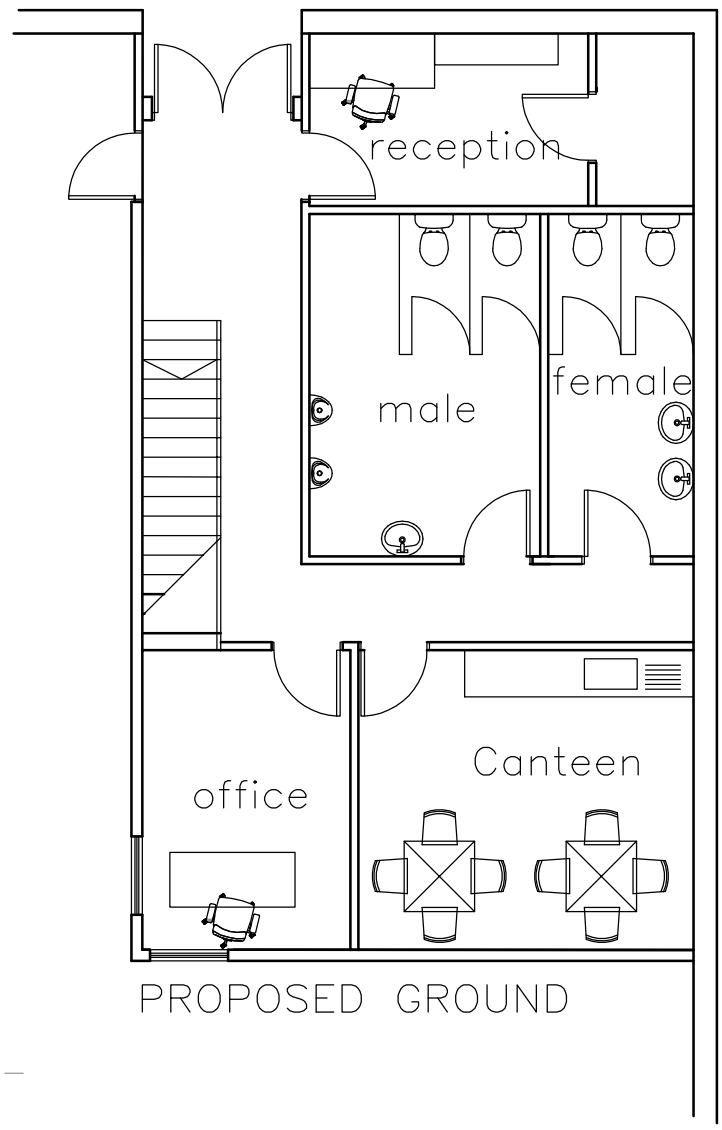


PROPOSED GROUND

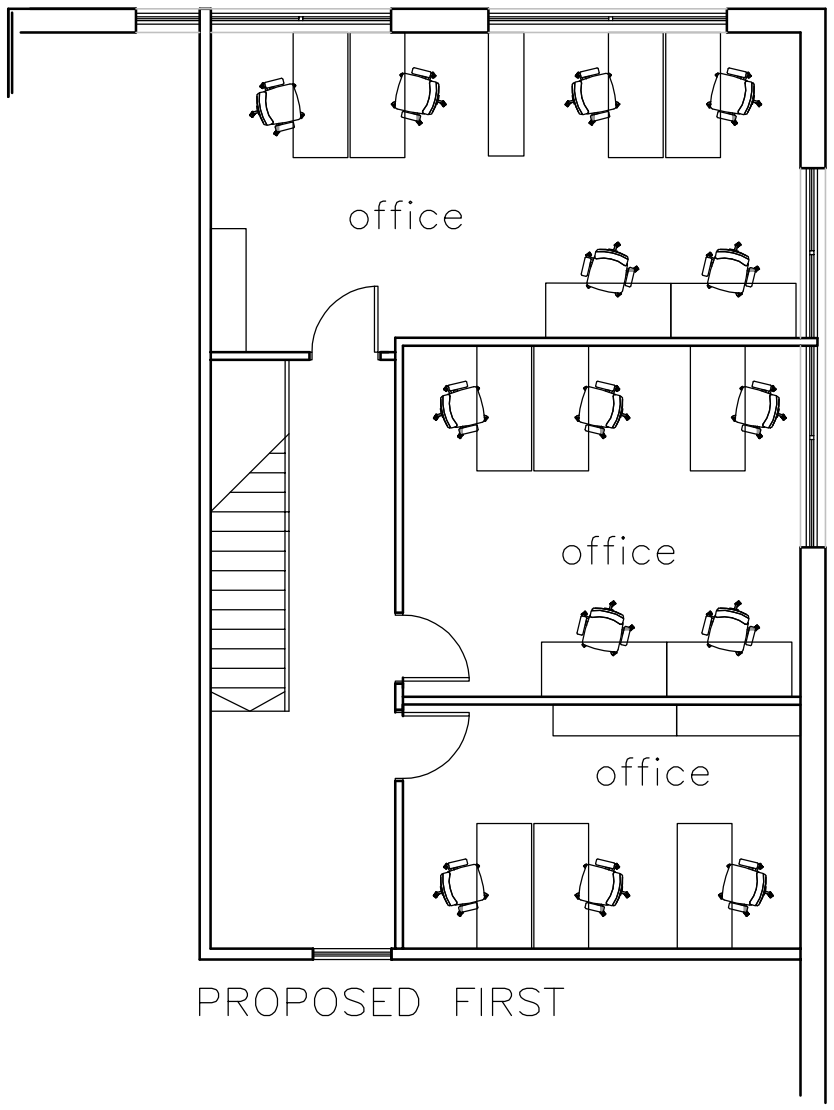

PROPOSED FIRST

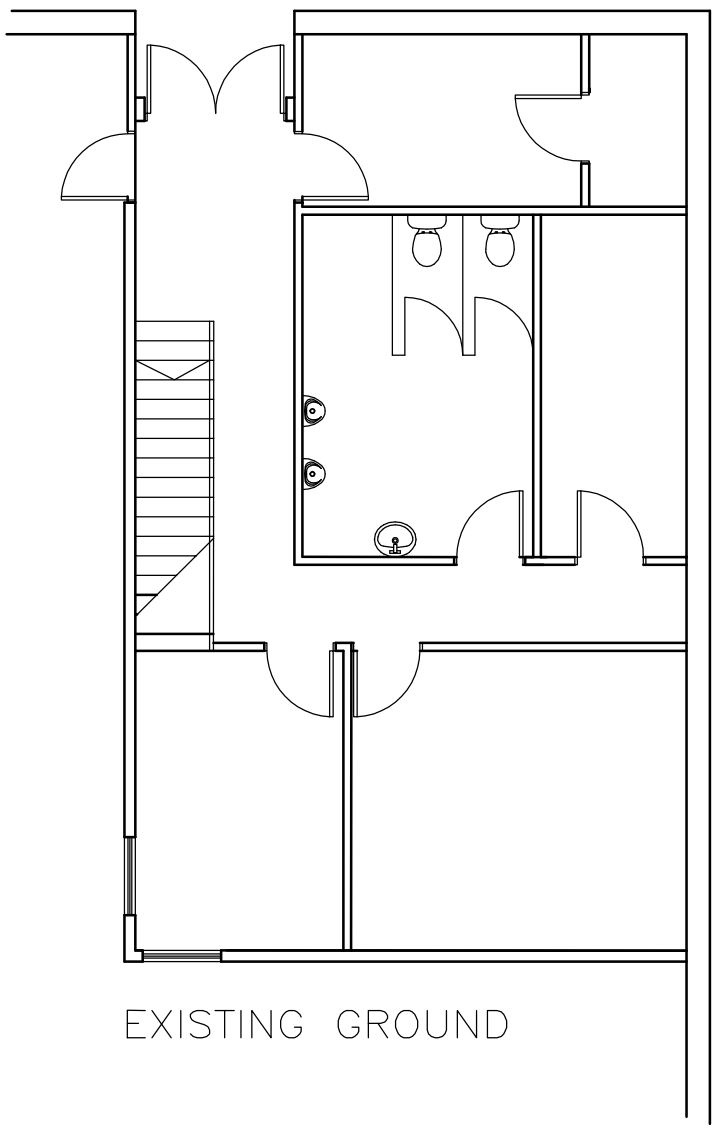

EXISTING GROUND

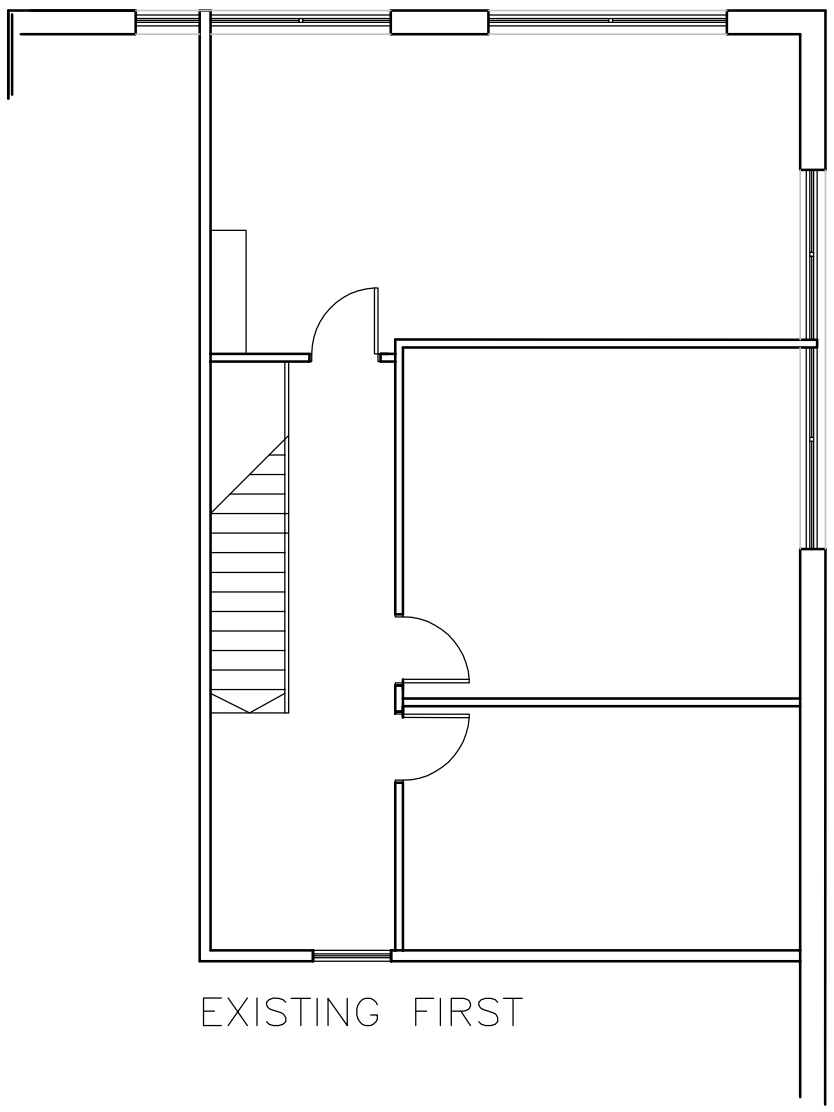

EXISTING FIRST

Existing/Proposed Office Plans

Unit 6, Lancing Business Park

SCALE 1:100@ A3

The Studio, 48 Ovenhouse Lane
Bollington, Cheshire. SK10 5EY
01625 265642
office@fob-design.com www.fob-design.com

REV | DATE | DRAWN BY

Copyright of fob design, all rights reserved.
All information contained within this drawing remains the property of fob design . The information should not be reproduced in whole or part or modified without written consent of fob design. No information within this drawing should be modified or disclosed or passed onto third parties without written consent of fob design.

BRIGHTON PAPER ROUND

Unit 6, Lancing Business Park

Location Plan

Drawn	Status	Date
dpp	PL	Oct.11
Checked	Orlginal	Scale
im	A3	1:1250 @ A3

17710-PL02