

ADUR & WORTHING
PLANNING SERVICES
DATE VALID
- 6 MAR 2018
81/8150/MAWA

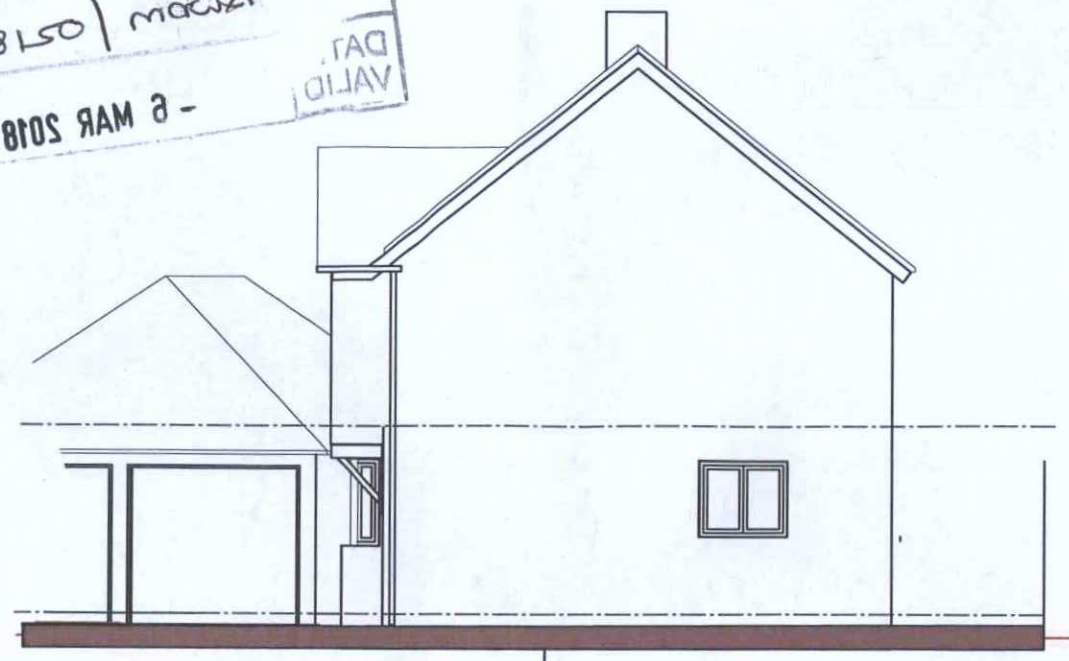

NORTH ELEVATION scale 1:100



WEST (FRONT) ELEVATION scale 1:100

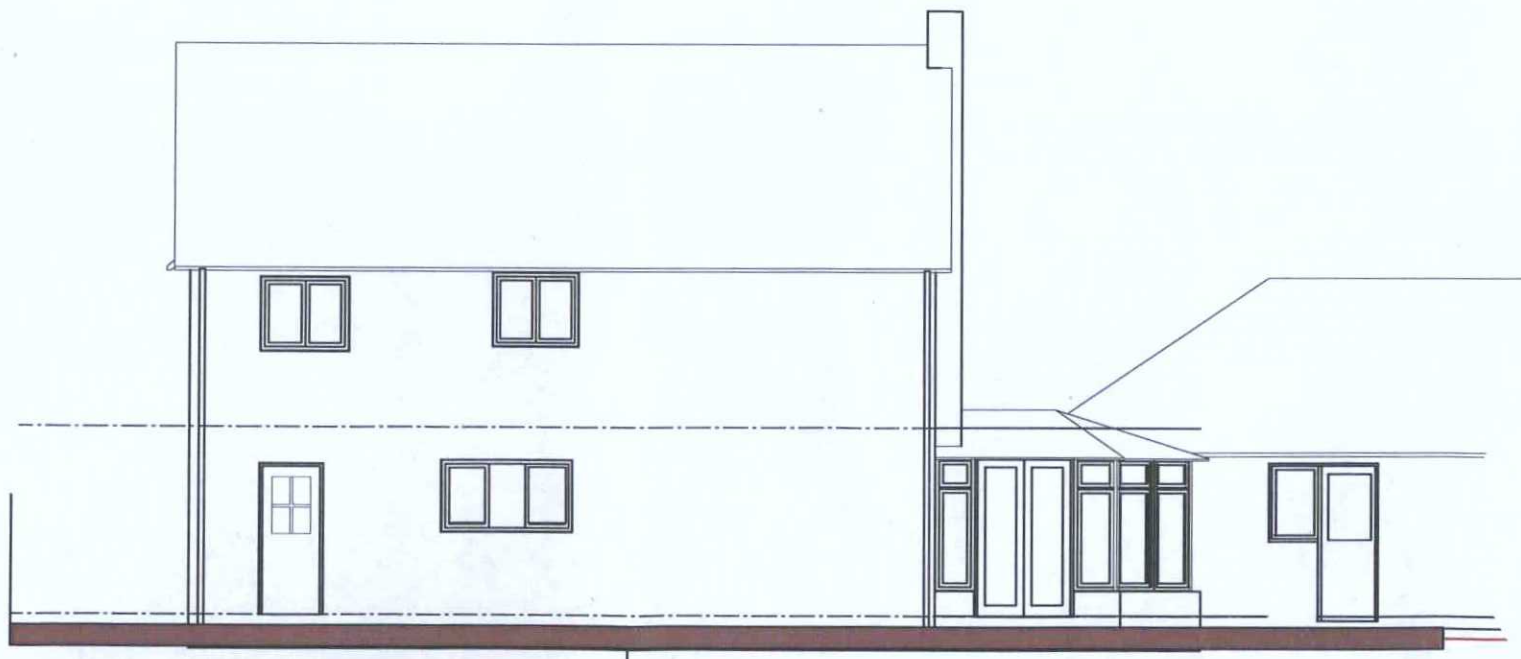

EAST ELEVATION scale 1:100



SOUTH ELEVATION scale 1:100

0 1 2 3 4 5M

Richard Goodson Practice
CHARTERED ARCHITECT & DESIGNER
20 Nelson Close Sompting LANCING West Sussex BN15 0LY tel: 01903 761263
www.RichardGoodsonPractice.co.uk email: richard@RichardGoodsonPractice.co.uk

project
PROPOSED GROUND FLOOR EXTENSION AND ALTERATIONS
TO 5 ST. MARY'S CLOSE SOMPTING LANCING BN15 0AF
MR & MRS D FOAN

Type
SURVEY AS EXISTING

Title
ELEVATIONS

date	scale	drawn by	drawing no.
Jan 18	1:100	REG	1740/S2