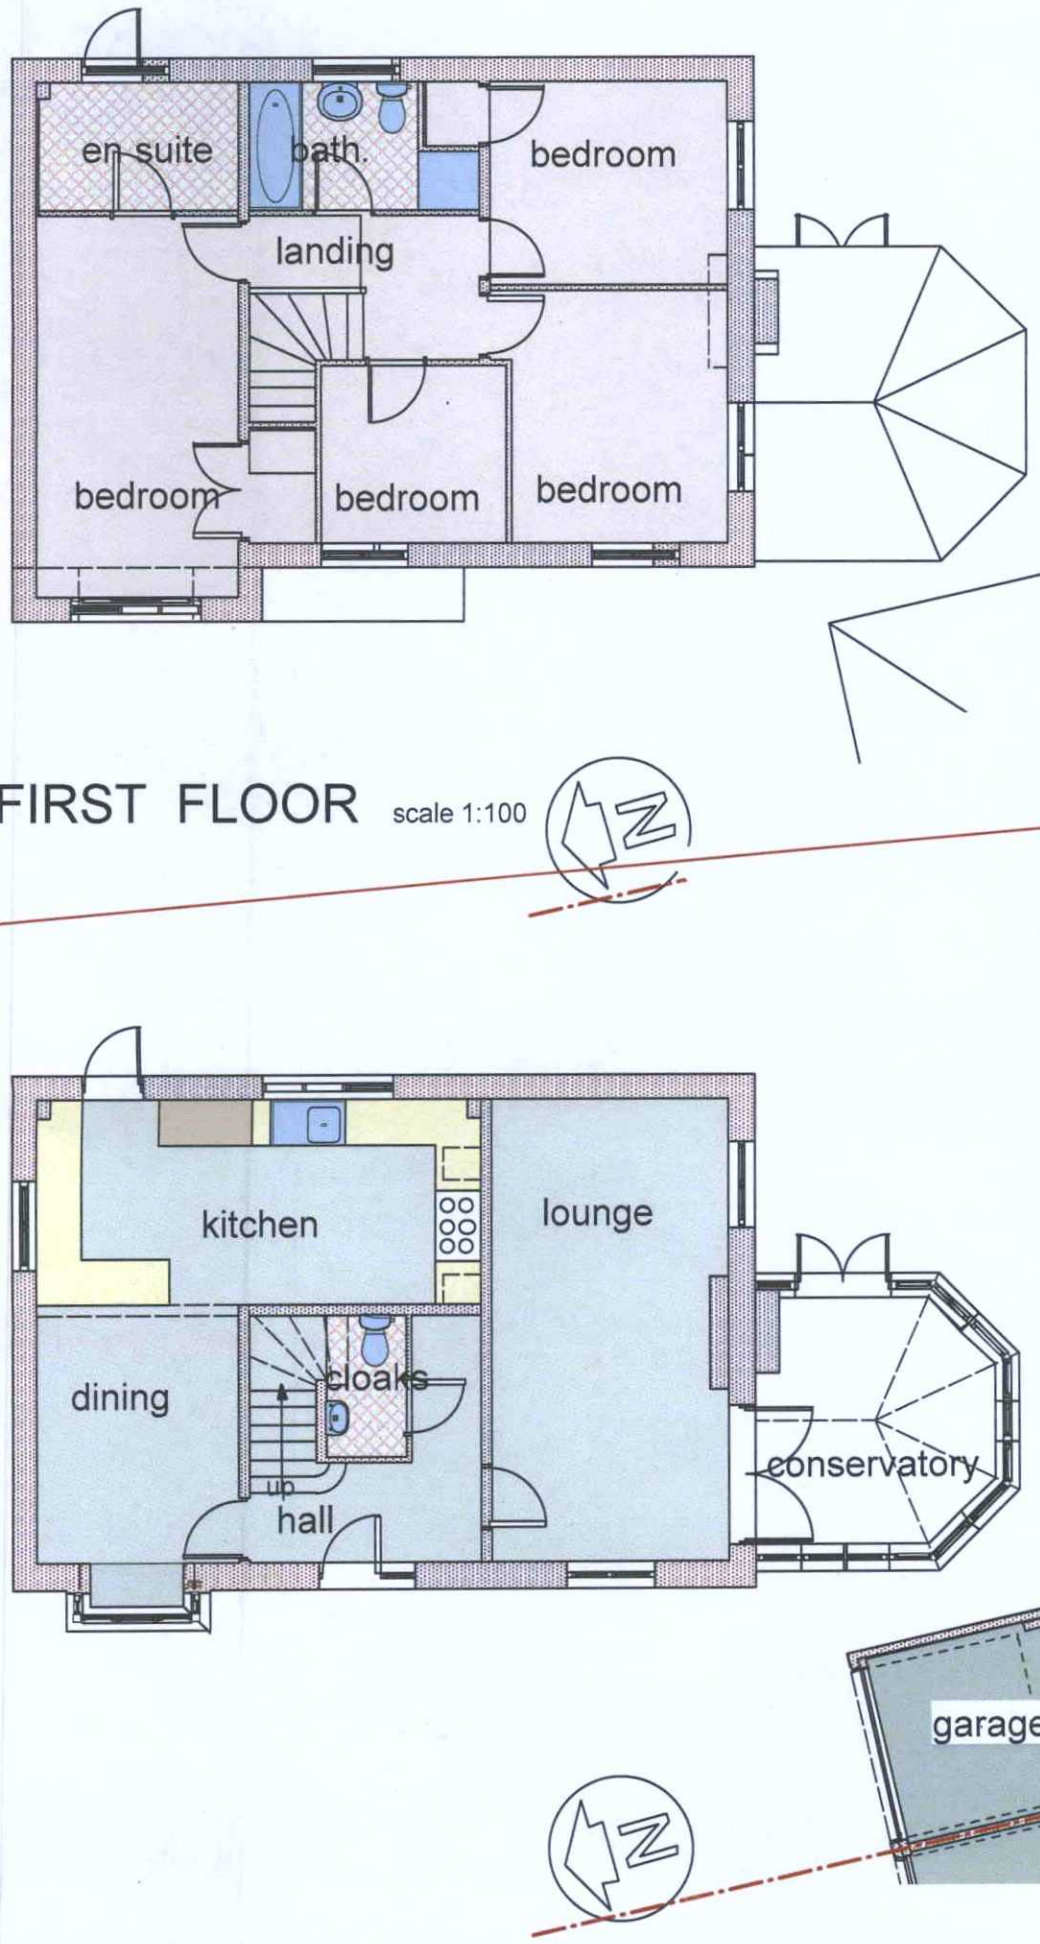


FIRST FLOOR scale 1:100

GROUND FLOOR scale 1:100

0 1 2 3 4 5 M

Richard Goodson Practice
CHARTERED ARCHITECT & DESIGNER
20 Nelson Close Sompting LANCING West Sussex BN15 0LY tel: 01903 761263
www.RichardGoodsonPractice.co.uk email: richard@RichardGoodsonPractice.co.uk

project
PROPOSED GROUND FLOOR EXTENSION AND ALTERATIONS
TO 5 ST. MARY'S CLOSE SOMPTING LANCING BN15 0AF
MR & MRS D FOAN

Type
SURVEY AS EXISTING

Title
PLANS

date	scale	drawn by	drawing no.
Jan 18	1:100	REG	1740/S1

ADUR & WORTHING PLANNING SERVICES
PLAN AWDM/ 0218/18
DATE VALID - 6 MAR 2018