
Richard Goodson Practice
CHARTERED ARCHITECT & DESIGNER
50 Nelson Close Sompting LANCING West Sussex BN15 0LY tel: 01903 767563
www.RichardGoodsonPractice.co.uk email: richard@RichardGoodsonPractice.co.uk

project
PROPOSED GROUND FLOOR EXTENSION AND ALTERATIONS
TO 2 ST. MARY'S CLOSE SOMPTING LANCING BN15 0AT
MR & MRS D FOAN

Title
BLOCK PLAN

Type
SCHEME DESIGN

drawing no.	drawn by	scale	date
1740\03	REC	1:200	Feb18

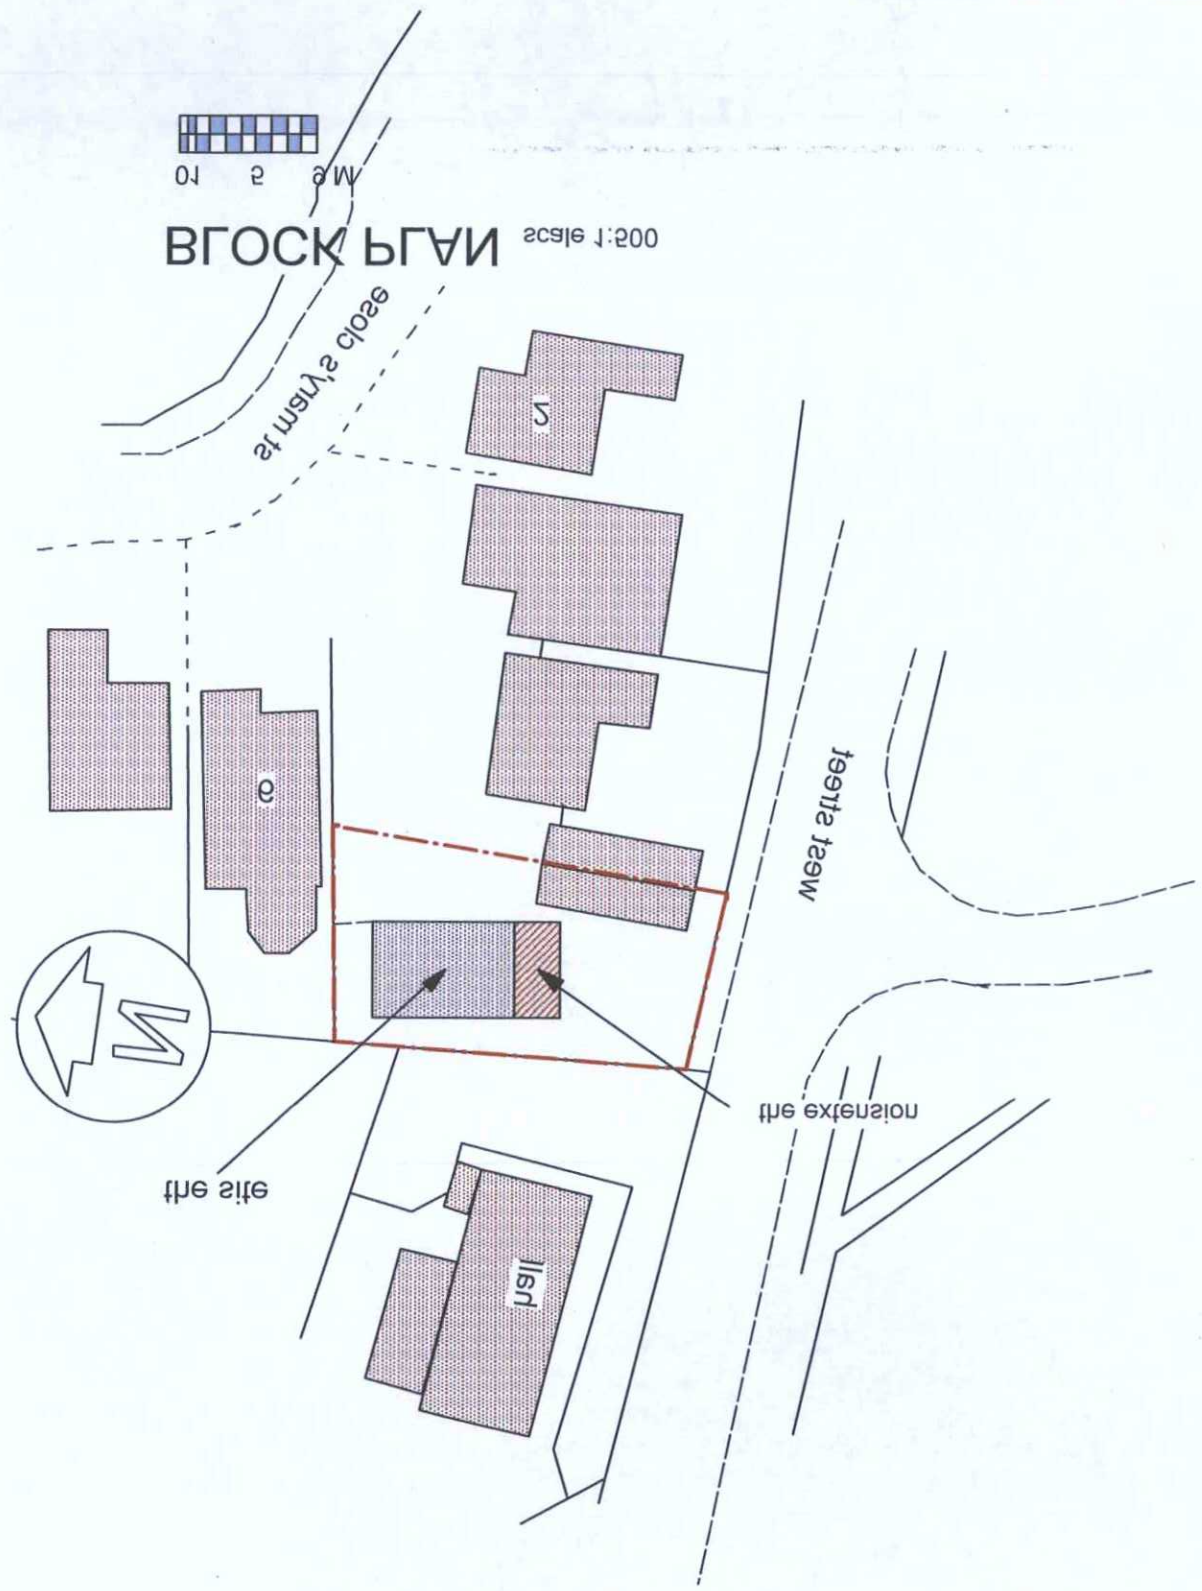

PLANNING SERVICES
ADUR & WORTHING
PLAN AMDM 05/18
VALID DATE - 8 MAR 2018