

EXISTING FRONT ELEVATION
(NORTHWEST ELEVATION)

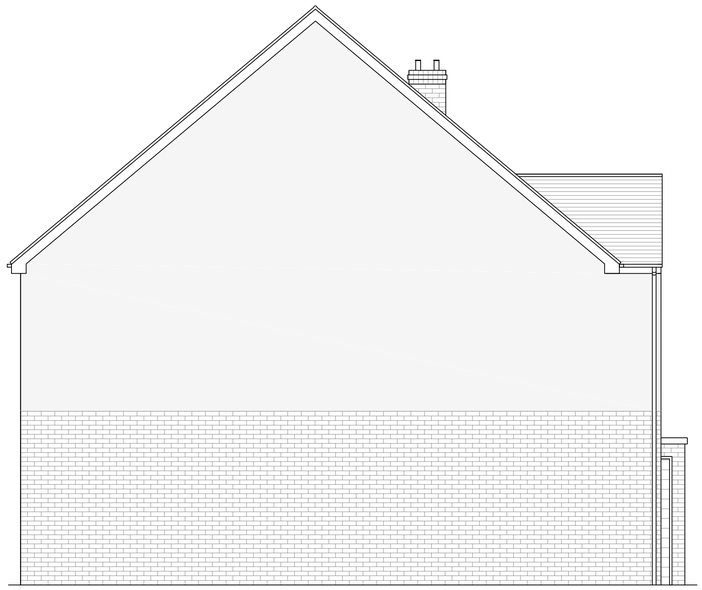

EXISTING SIDE ELEVATION
(SOUTHWEST ELEVATION)



EXISTING REAR ELEVATION
(SOUTHEAST ELEVATION)

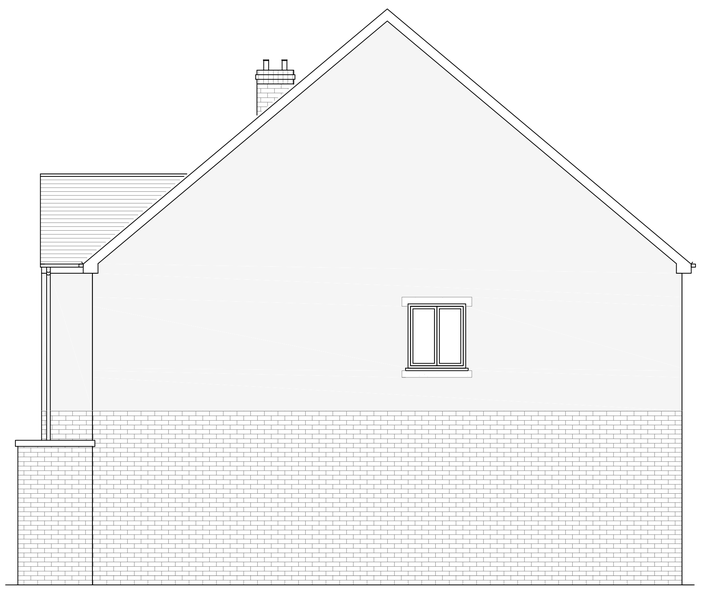

EXISTING SIDE ELEVATION
(NORTHEAST ELEVATION)

04 EXISTING - ELEVATIONS
SCALE 1:50 @ A1

1:50 0 2.5m 5m

CR DesignServices
Salvus House, Aykley Heads,
Durham, DH1 5TS
sales@crdesignservices.co.uk
www.crdesignservices.co.uk
Tel: 0191 645 6000

NOTES:

1. All dimensions to be checked on site.
2. Any discrepancies to be reported back to CR Design Services.

Rev.	Date	Description

DRAWING NO	DATE	DRAWING	PROJECT
1105-04	09.03.20	EXISTING ELEVATIONS	LAND ADJACENT TO 107 GARDNER ROAD, BN41 1PN
DRAWN	SCALE		
NB	1:50 @ A1		