PROPOSED EXTENSION TO 9 MALTHOUSE CLOSE SOMPTING

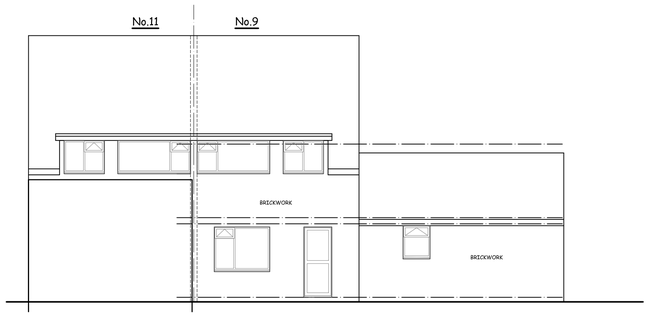

EXISTING EAST ELEVATION

SCALE 1:100

0 1 2 3 4 5 10



EXISTING SOUTH ELEVATION

SCALE 1:100

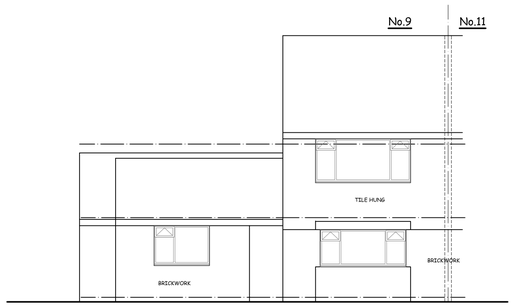

EXISTING WEST ELEVATION

SCALE 1:100

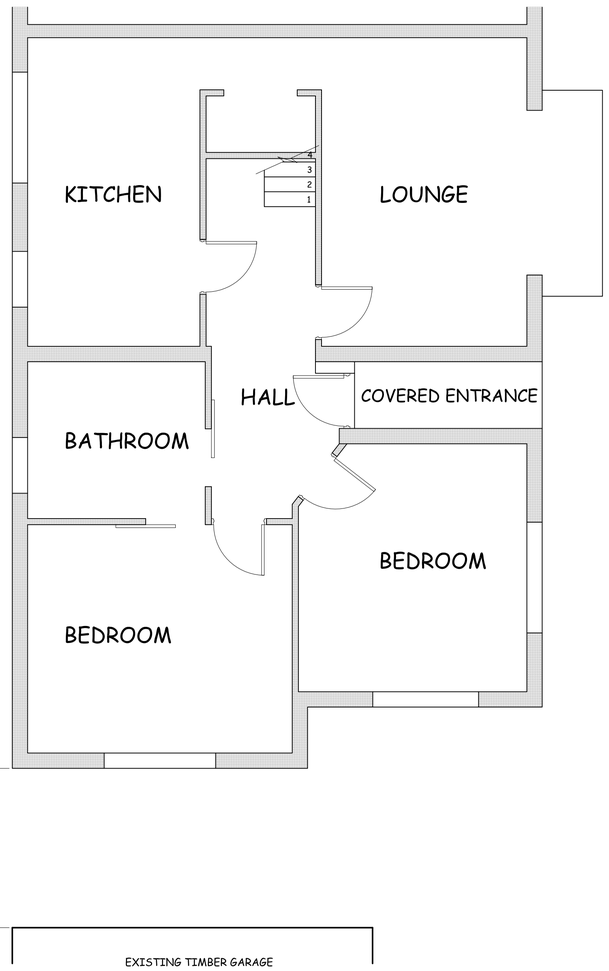

EXISTING GROUND FLOOR PLAN

SCALE 1:50

EXISTING TIMBER GARAGE

0 1 2 3 4 5

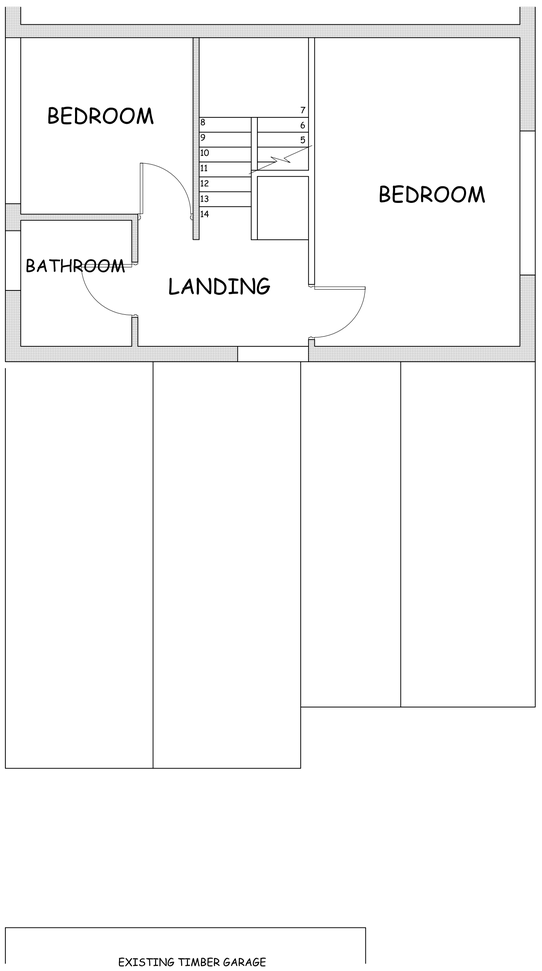

EXISTING FIRST FLOOR PLAN

SCALE 1:50

0	15/03/22	ORIGINAL ISSUE

EXISTING PLANS AND ELEVATIONS

MR. & MRS BALDWIN
9 MALTHOUSE CLOSE,
SOMPTING
WEST SUSSEX
BN15 0EF

AbraCADabra Draughting Services
55 Sussex Street, Littlehampton,
West Sussex, BN17 6JD

DRAWN S.G.L. | Job No 23040 | DRG No. 02 | REV 0 | DATE FEB 2022

SCALE 1:50 @ A1 FOR PLANNING APPROVAL