PROPOSED EXTENSION TO 9 MALTHOUSE CLOSE SOMPTING

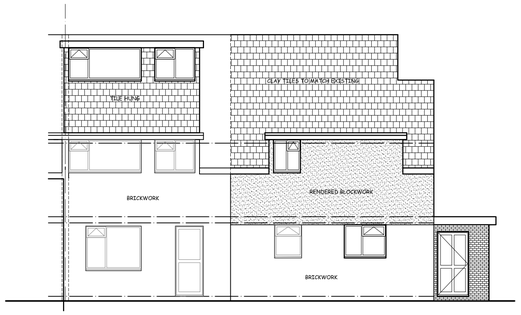

PROPOSED EAST ELEVATION

SCALE 1:100

0 1 2 3 4 5 10



PROPOSED SOUTH ELEVATION

SCALE 1:100

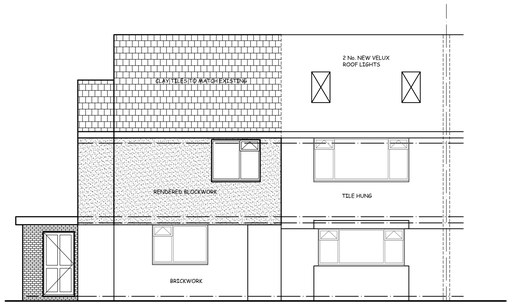

PROPOSED WEST ELEVATION

SCALE 1:100

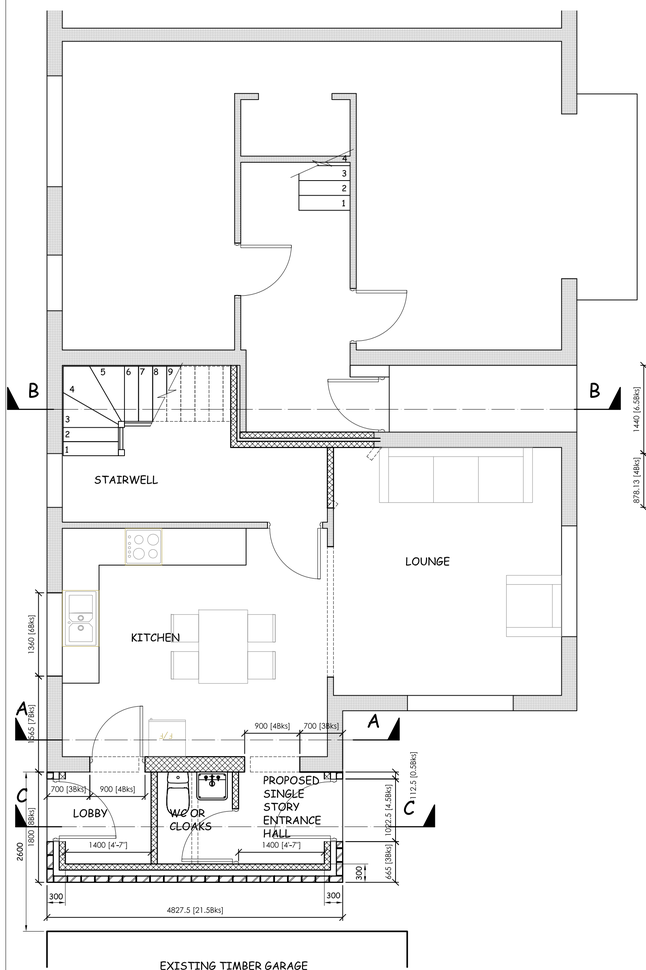

PROPOSED GROUND FLOOR PLAN

SCALE 1:50

0 1 2 3 4 5

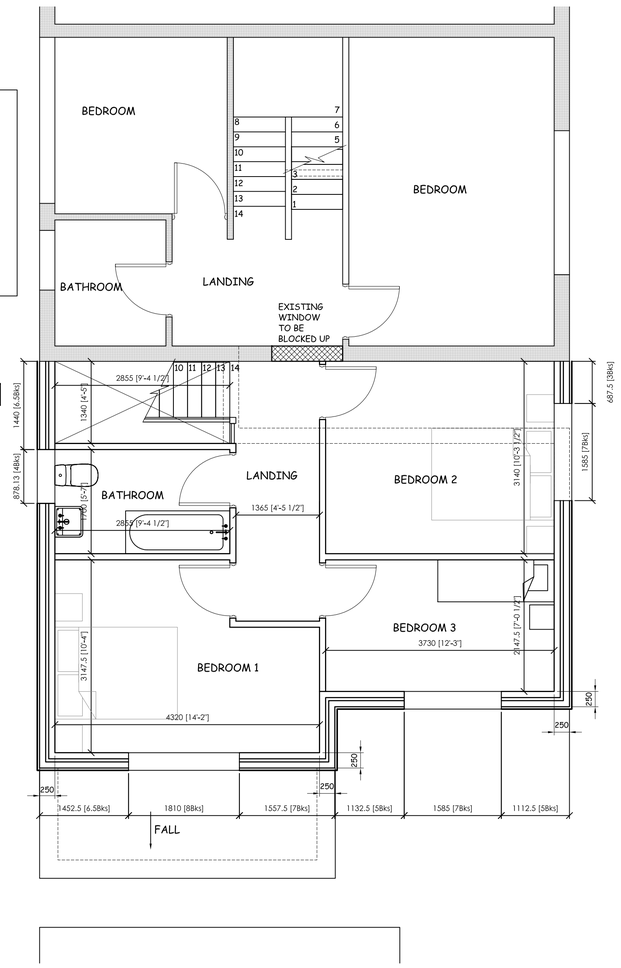

PROPOSED FIRST FLOOR PLAN

SCALE 1:50

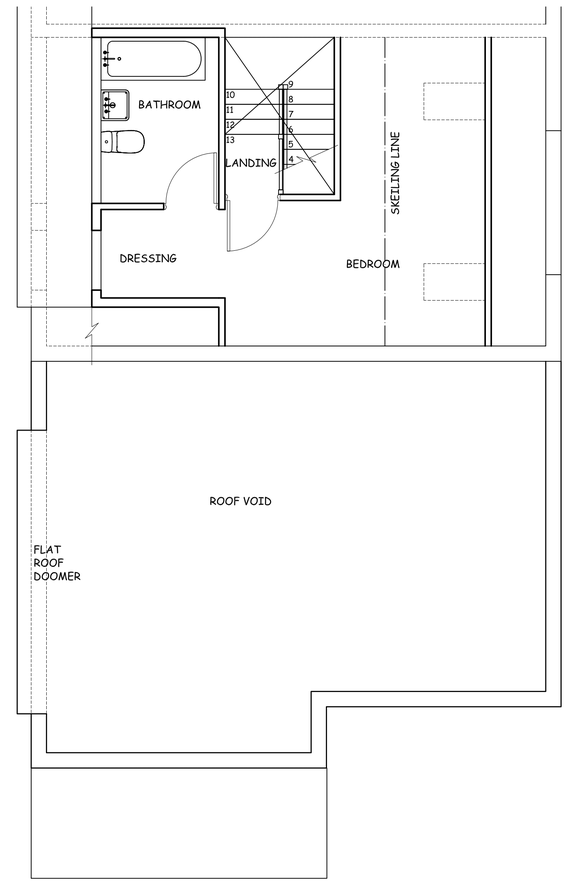

PROPOSED SECOND FLOOR PLAN

SCALE 1:50

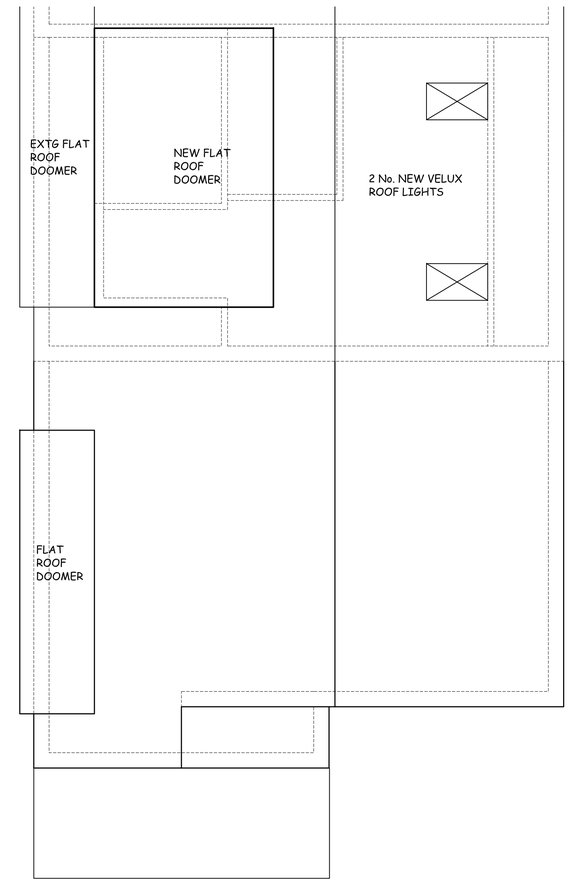

PROPOSED ROOF PLAN

SCALE 1:50

0	15/03/22	ORIGINAL ISSUE

PROPOSED PLANS AND ELEVATIONS

MR & MRS BALDWIN
9 MALTHOUSE CLOSE,
SOMPTING
WEST SUSSEX
BN15 0EF

AbraCADabra Draughting Services
55 Sussex Street, Littlehampton,
West Sussex, BN17 6JD

DRAWN	Job No.	Drg No.	REV	DATE
S.G.L.	23040	03-2	0	FEB 2022

SCALE 1:50 @ A1 FOR PLANNING APPROVAL