PROPOSED EXTENSION TO 9 MALTHOUSE CLOSE SOMPTING

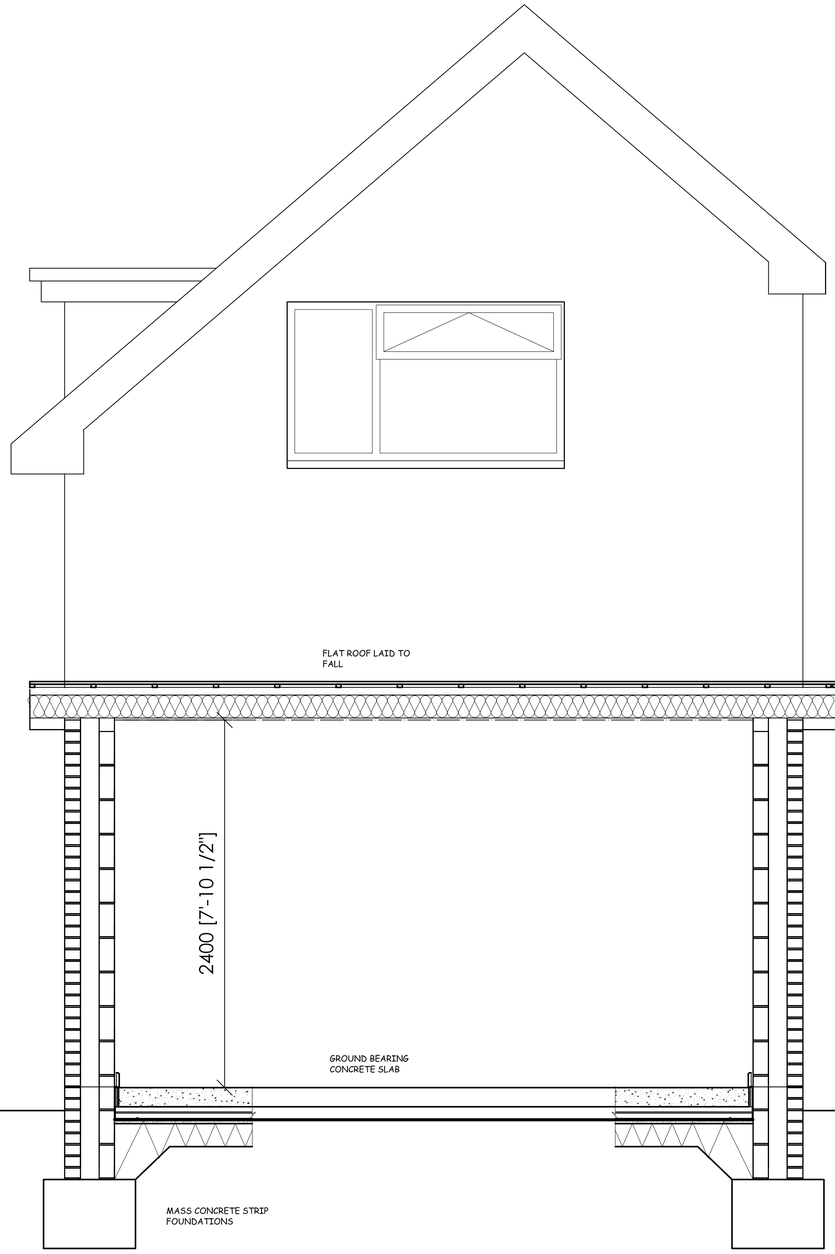

SECTION C-C

SCALE 1:20

0 0.5 1 2

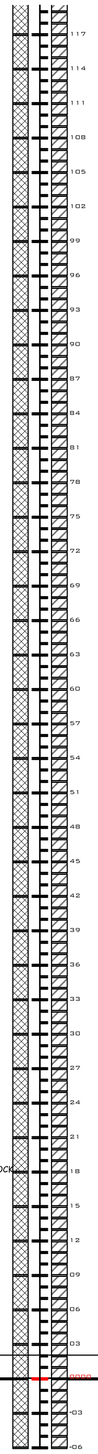

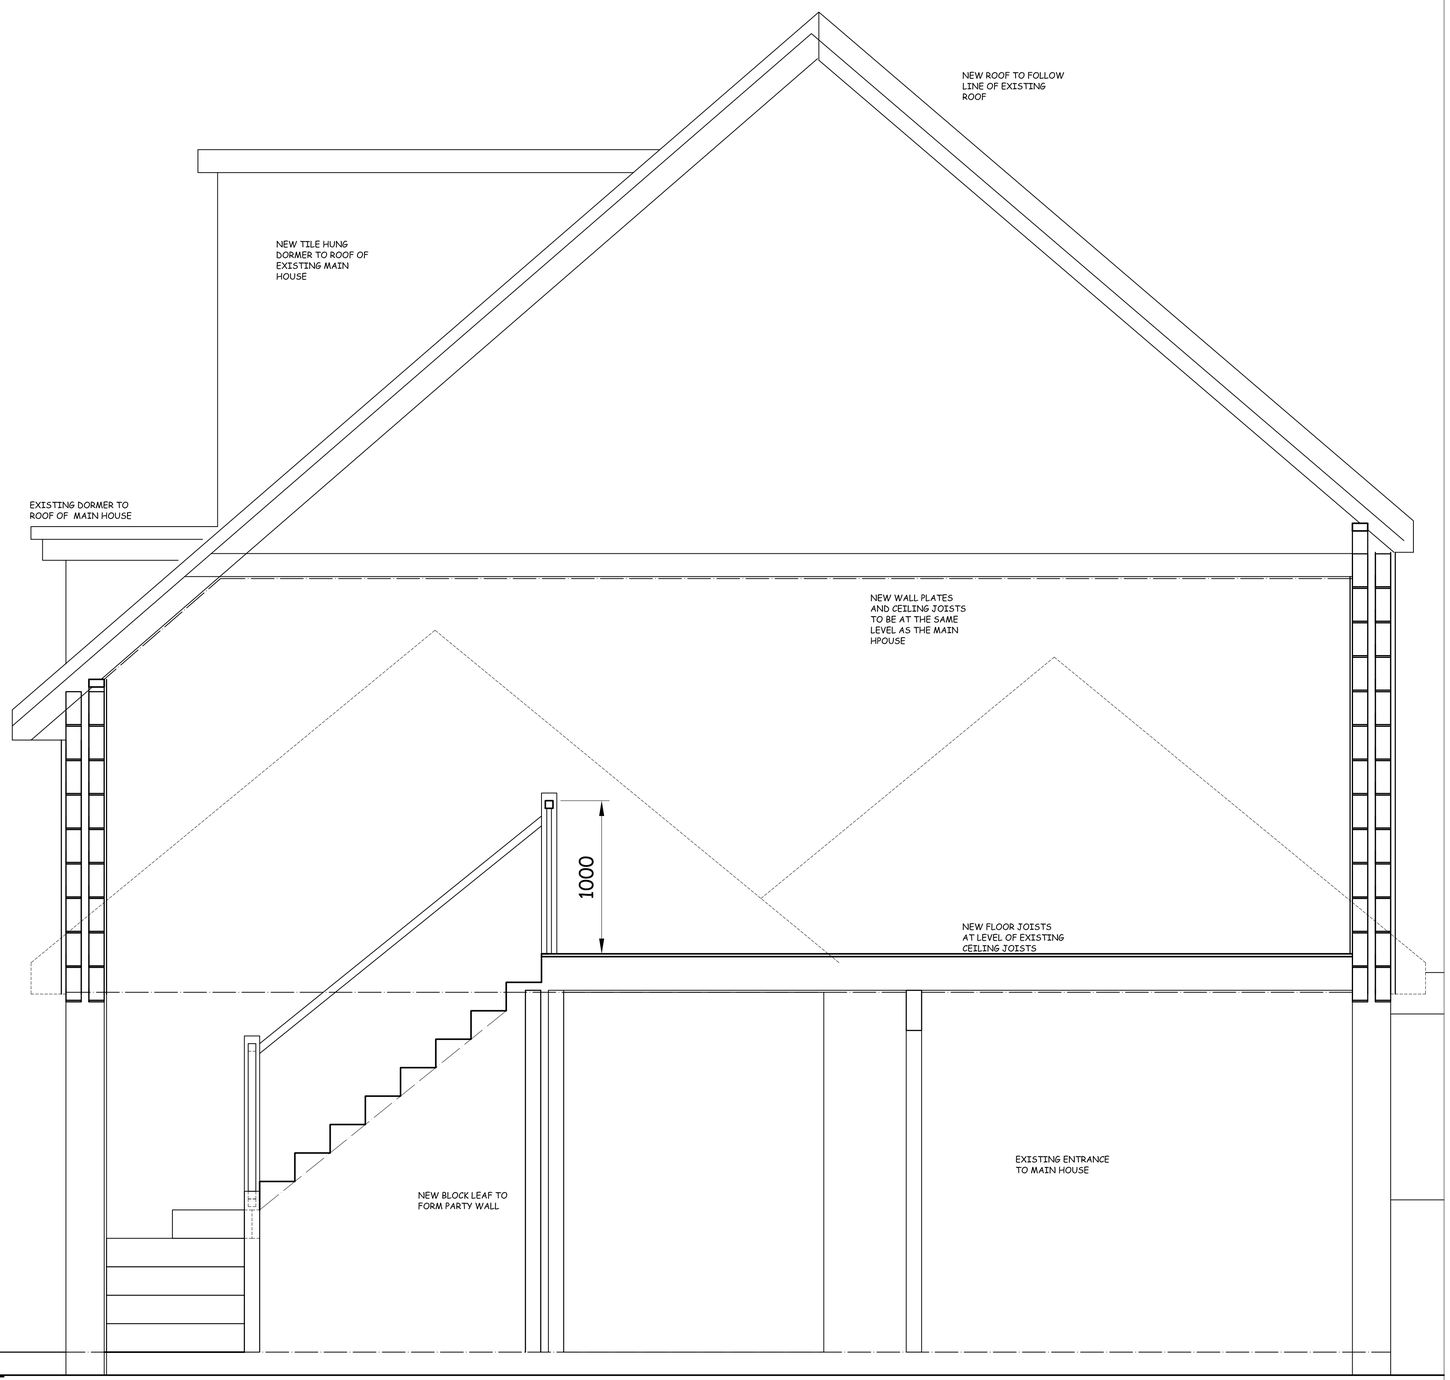

SECTION B-B

SCALE 1:20

0 0.5 1 2

0	15/03/22	ORIGINAL ISSUE

PROPOSED SECTION

MR & MRS BALDWIN
9 MALTHOUSE CLOSE,
SOMPTING
WEST SUSSEX
BN15 0EF

AbraCADabra Draughting Services
55 Sussex Street, Littlehampton,
West Sussex, BN17 6JD

DRAWN	Job No.	DRG No.	REV	DATE
S.G.L.	23040	04	0	FEB 2022

SCALE 1:50 @ A1 FOR PLANNING APPROVAL