PROPOSED EXTENSION TO 9 MALTHOUSE CLOSE SOMPTING

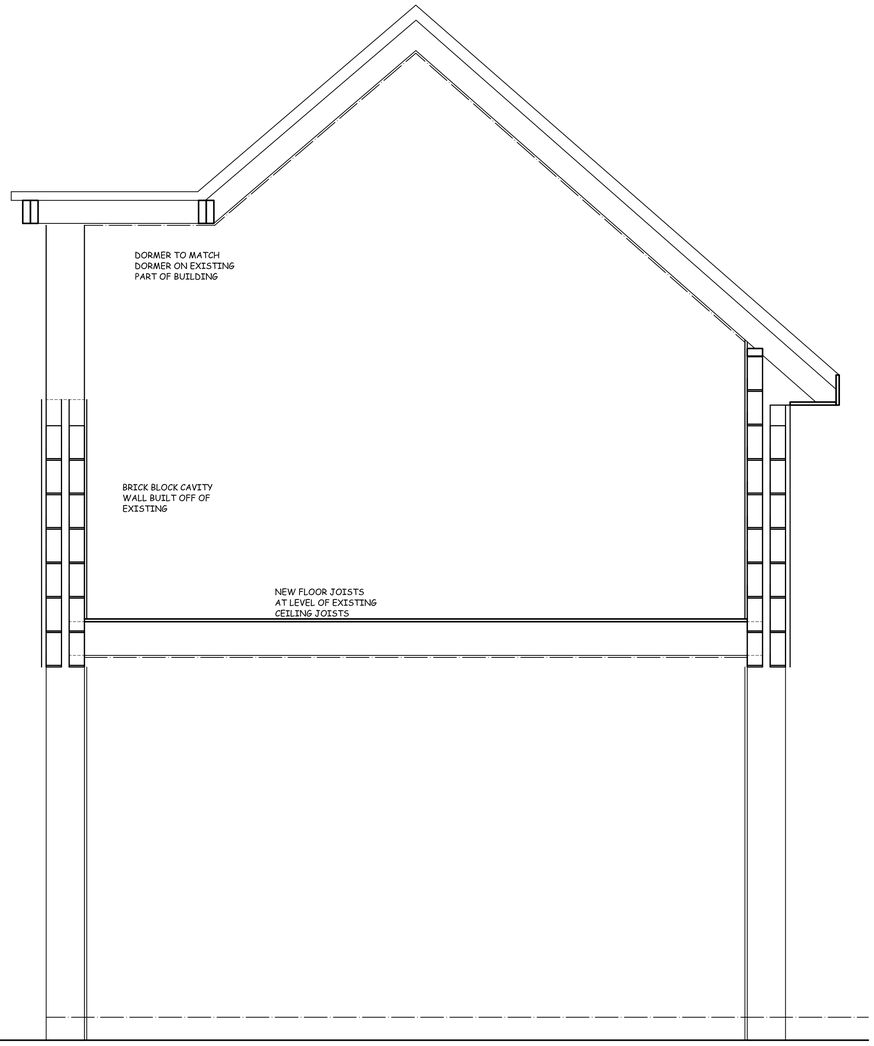

SECTION A-A

SCALE 1:20

0 0.5 1 2

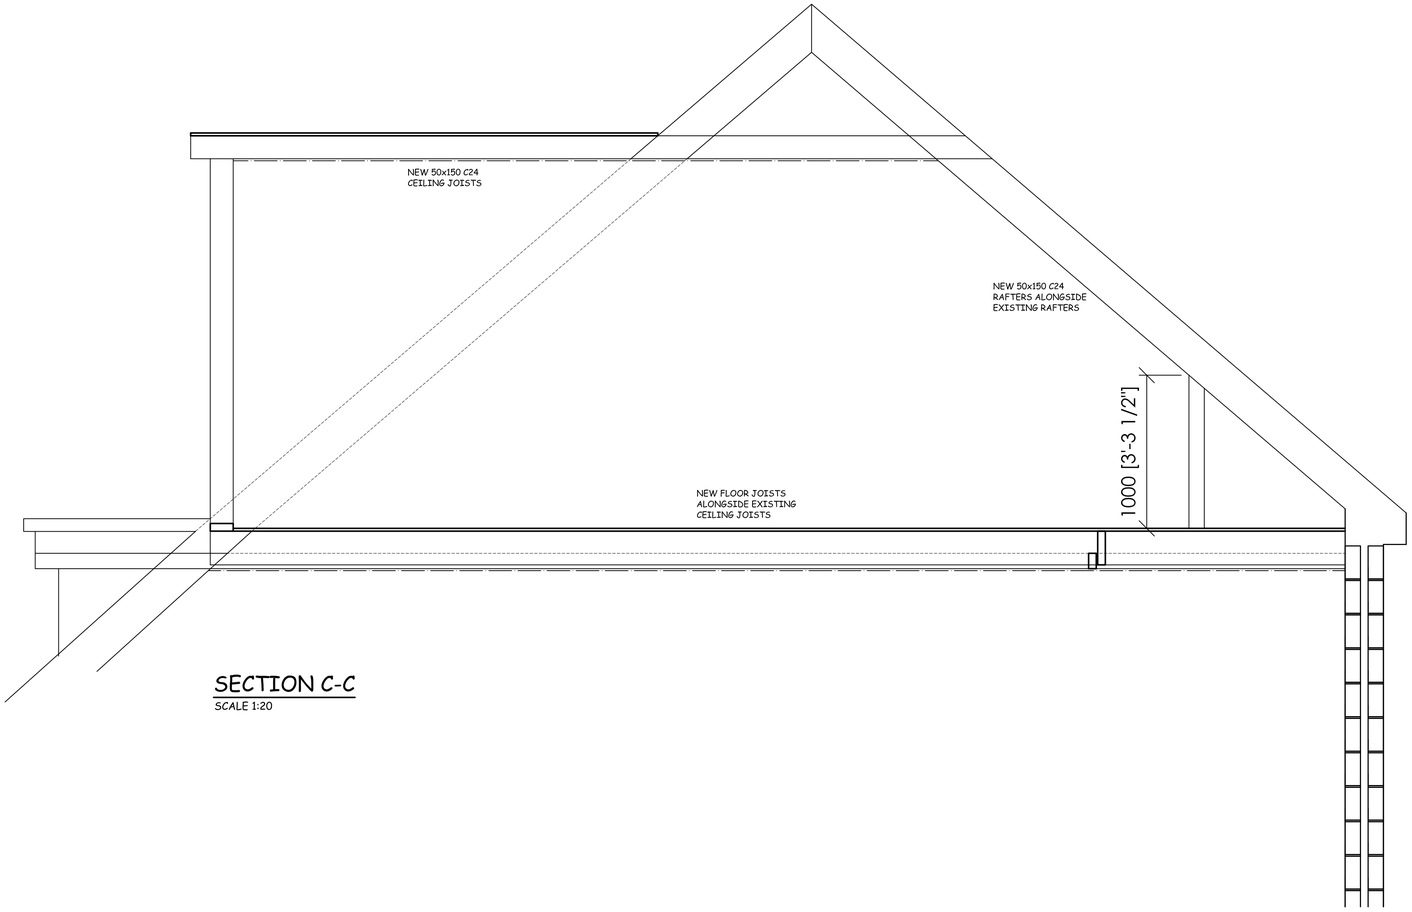

SECTION C-C

SCALE 1:20

0	15/03/22	ORIGINAL ISSUE

PROPOSED SECTIONS

MR & MRS BALDWIN
9 MALTHOUSE CLOSE,
SOMPTING
WEST SUSSEX
BN15 0EF

AbraCADabra Draughting Services
55 Sussex Street, Littlehampton,
West Sussex, BN17 6JD

DRAWN S.G.L. | Job No. 23040 | DRG No. 05 | REV 0 | DATE FEB 2022

SCALE 1:50 @ A1 FOR PLANNING APPROVAL