


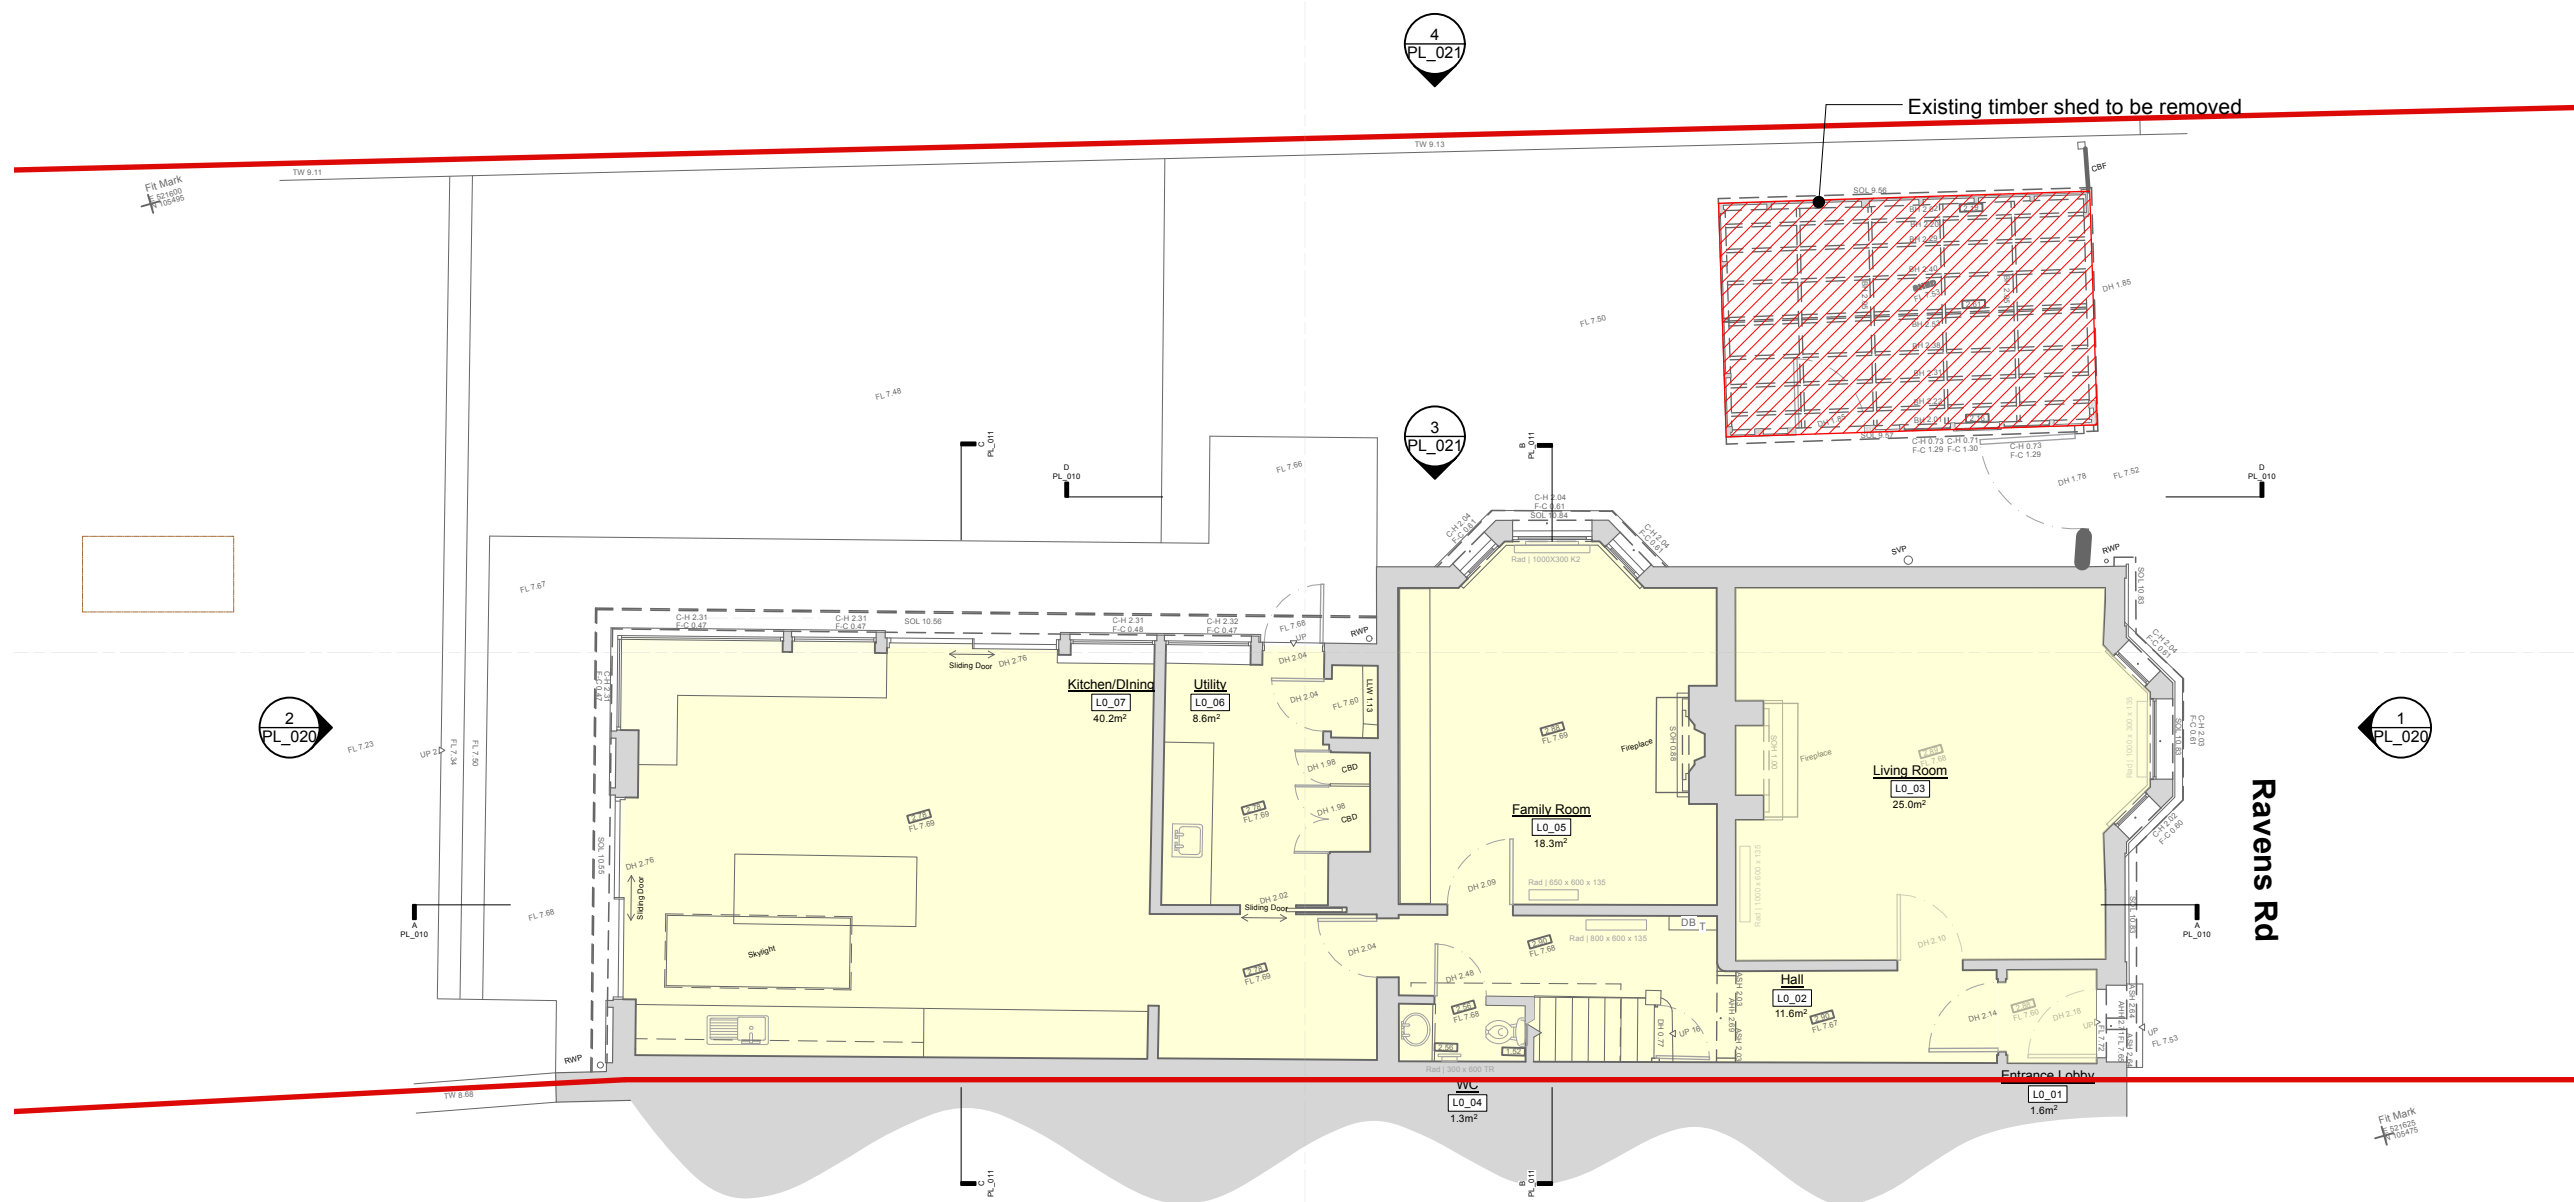

1 EXISTING GROUND PLAN_L0
Scale: 1:100




Gross internal heated floor areas:

L0: 115.3m²
L1: 85.8m²
L2: 68.7m²
Total: 269.8m²

Loft space: 23.5m²

Key:
DEM1 | areas to strip out / excavate

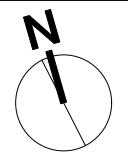

DEEPER
GREEN

Job Name
27 RAVENS ROAD, SHOREHAM, BN43 5AJ

Drawing Title EXISTING GROUND PLAN_L0				Status PLANNING		
Drawn IM	Checked IM	Date JAN'26	Scale@A3 1:100	Job No. 1045	Drawing Number PL_003	Rev

Rev	Date	Description	Drwn	Chkd