


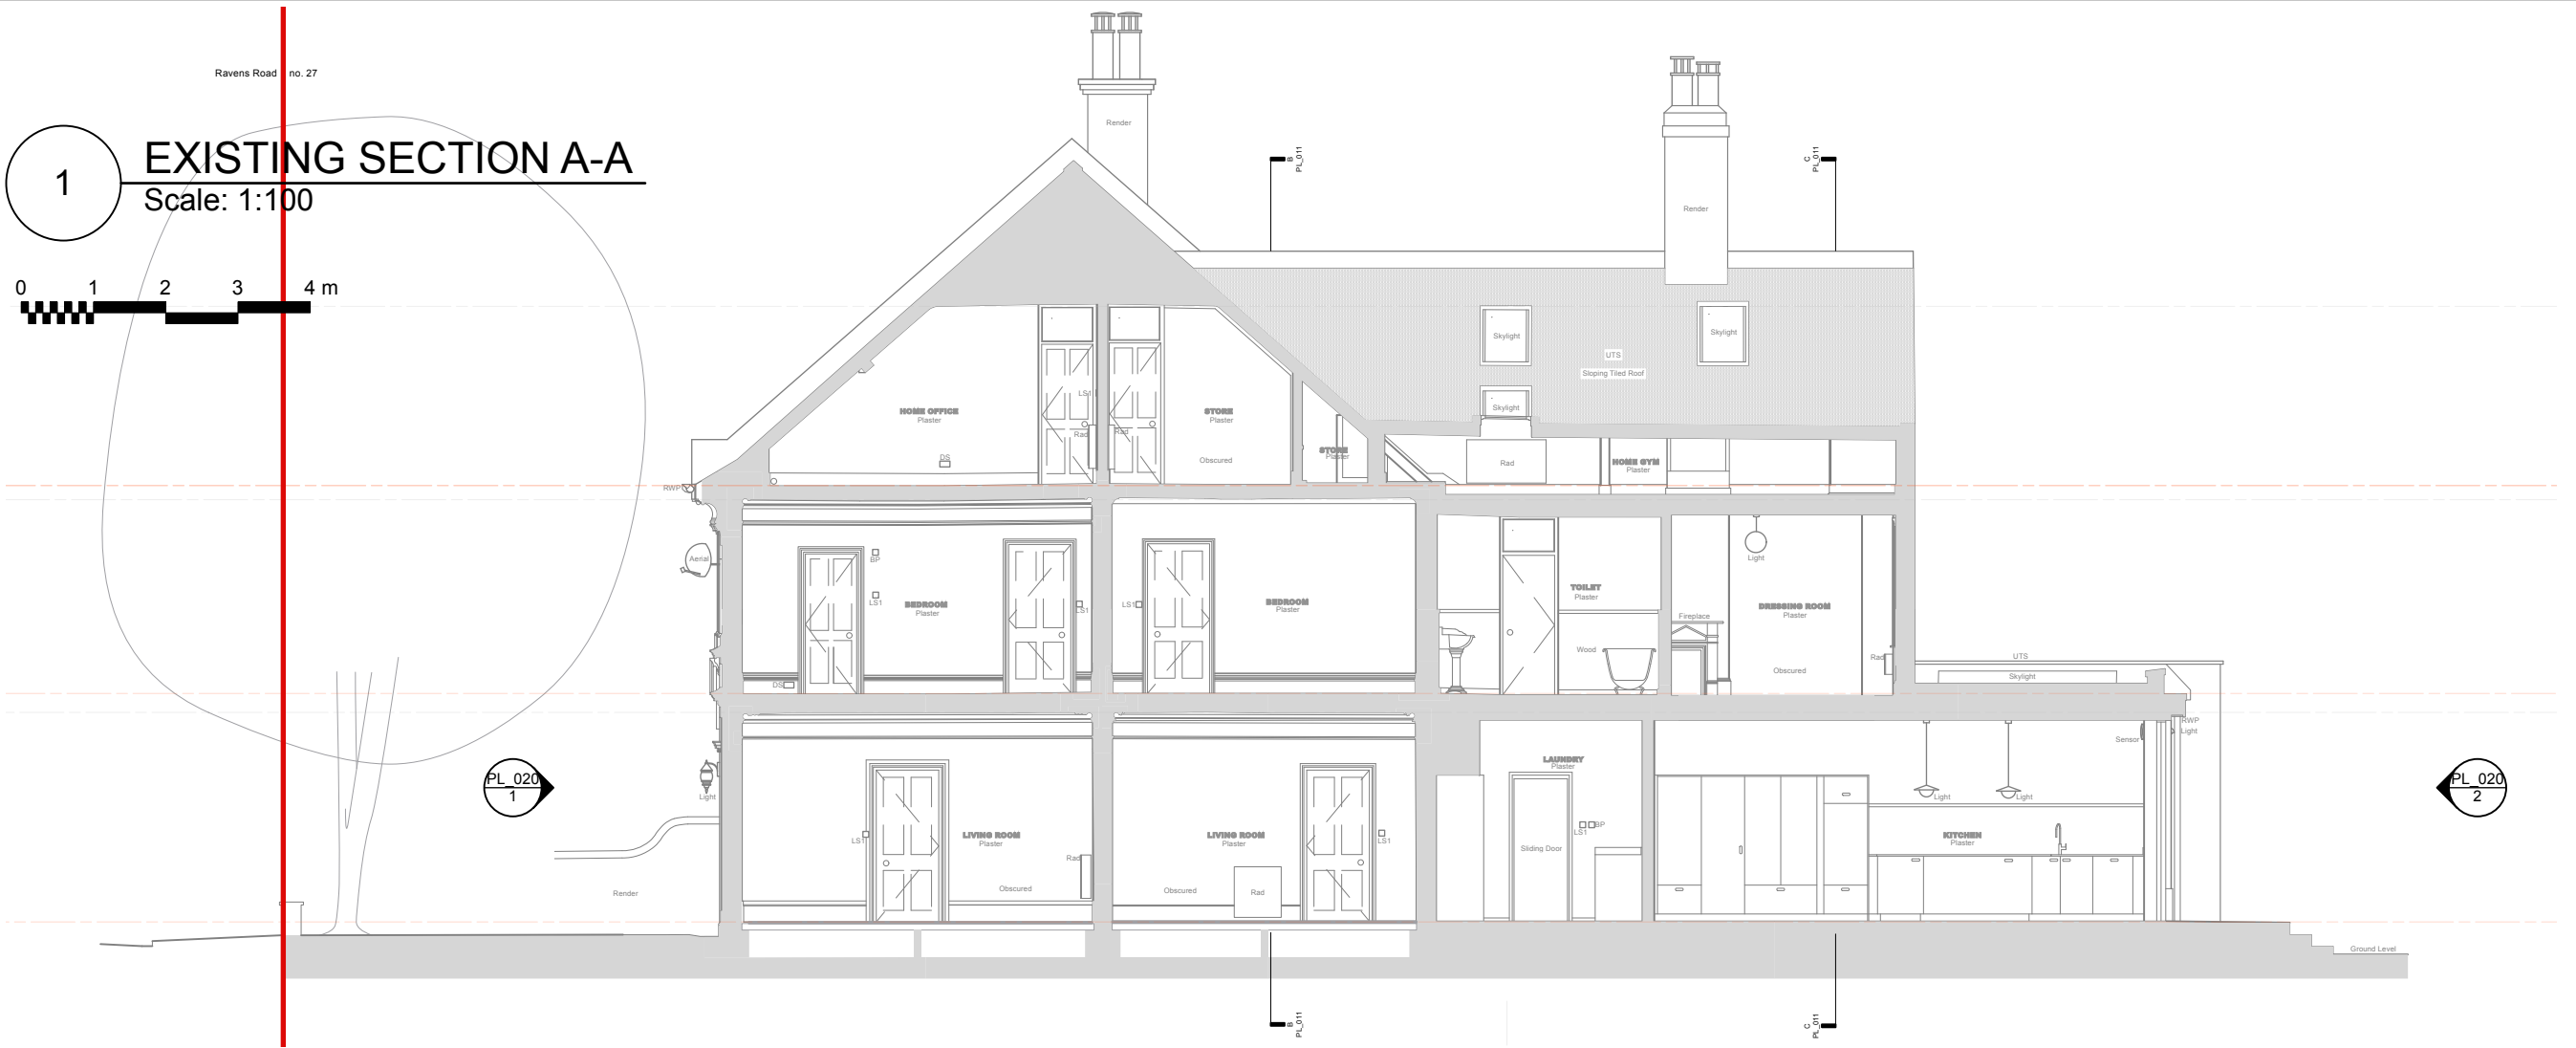

Rev	Date	Description	Drwn	Chkd

Key:

DEM1 | areas to strip out / excavate

DEEPER GREEN

e: ian@deeper-green.co.uk
m: +44(0)7769 825118
w: www.deeper-green.co.uk

Job Name				All dimensions to be checked on site		
27 RAVENS ROAD, SHOREHAM, BN43 5AJ						
Drawing Title				Status		
EXISTING SECTION A-A & D-D				PLANNING		
Drawn	Checked	Date	Scale@A3	Job No.	Drawing Number	Rev
IM	IM	JAN'26	1:100	1045	PL_010	