
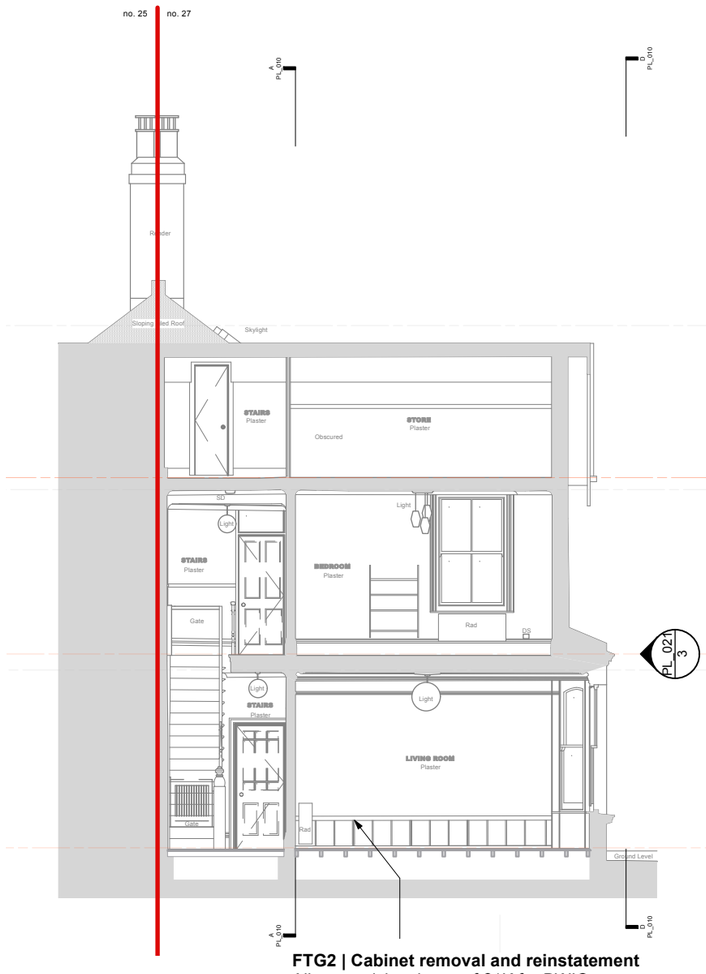


FTG2 | Cabinet removal and reinstatement
Allow provisional sum of £1K for BWIC

1 EXISTING SECTION B-B
Scale: 1:100

0 1 2 3 4 m

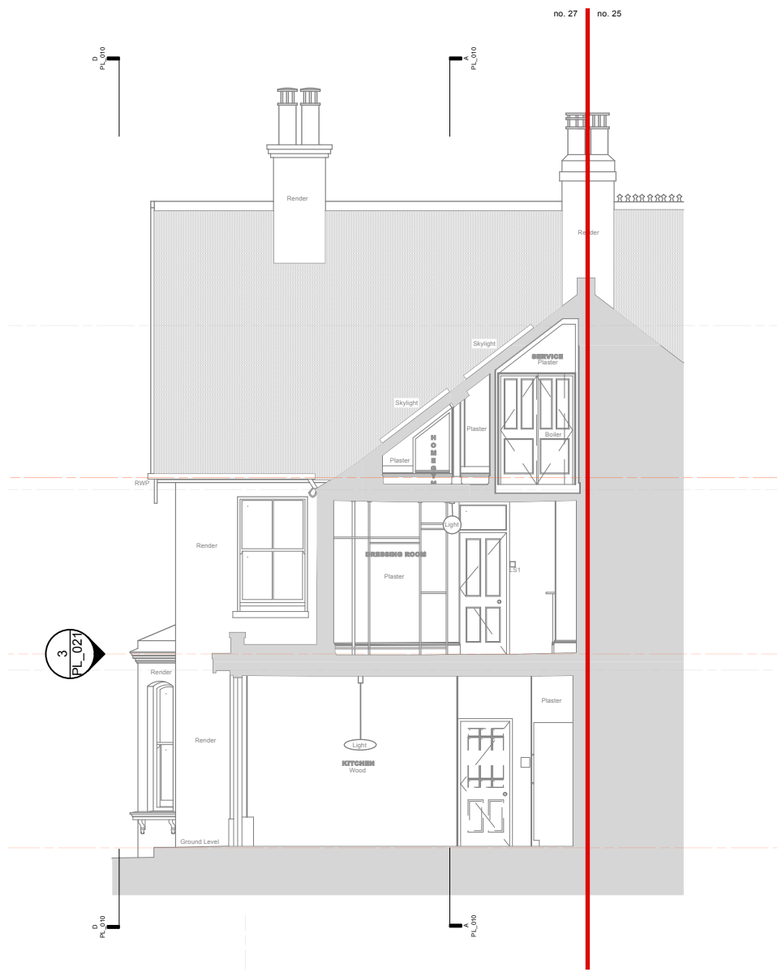

2 EXISTING SECTION C-C
Scale: 1:100

0 1 2 3 4 m

Rev	Date	Description	Drwn	Chkd

Key:

e: ian@deeper-green.co.uk
m: +44(0)7769 825118
w: www.deeper-green.co.uk
DEEPER GREEN

© All rights reserved
All dimensions to be checked on site

Job Name
27 RAVENS ROAD, SHOREHAM, BN43 5AJ

Drawing Title
EXISTING SECTION B-B & C-C

Status PLANNING

Drawn	Checked	Date	Scale@A3	Job No.	Drawing Number	Rev
IM	IM	JAN'26	1:100	1045	PL_011	