


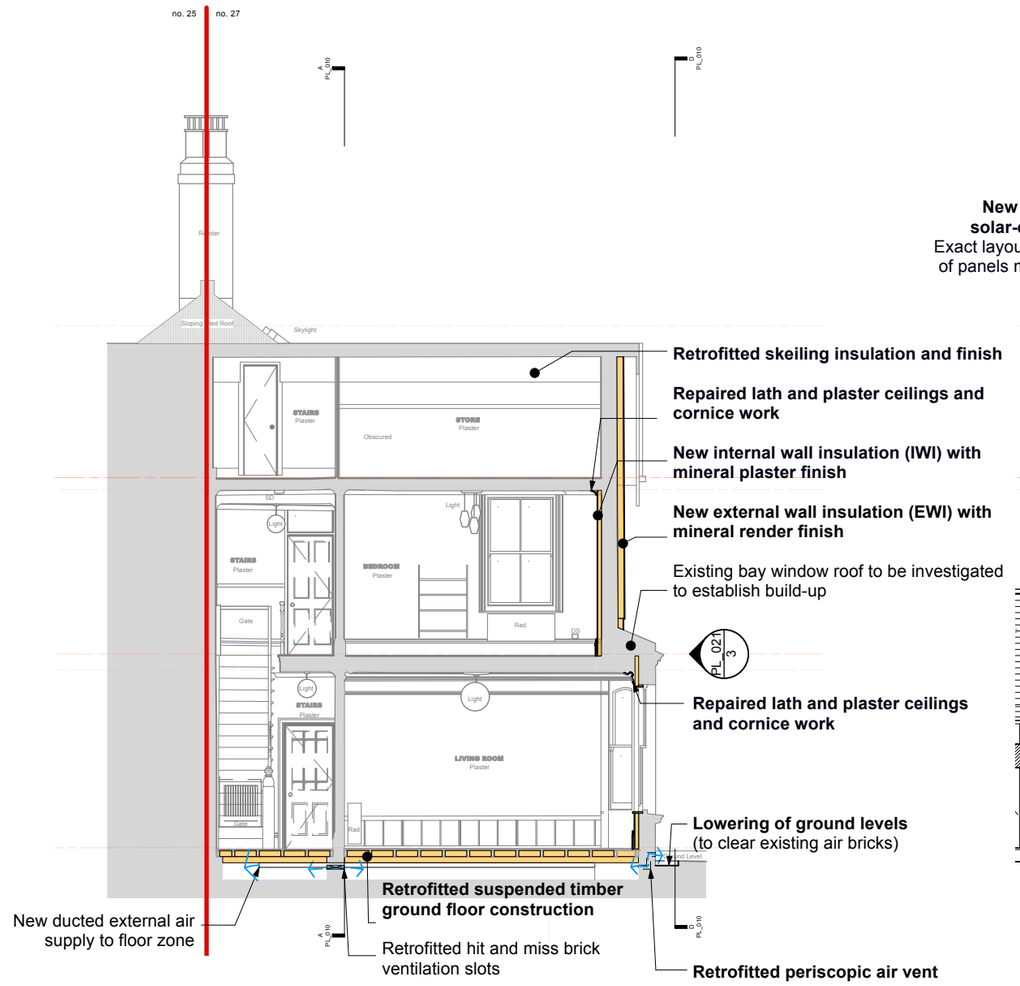

1 PROP. SECTION B-B
Scale: 1:100

0 1 2 3 4 m

2 PROP. SECTION C-C
Scale: 1:100

0 1 2 3 4 m

Rev	Date	Description	Drwn	Chkd

Key:

DEEPER GREEN
e: ian@deeper-green.co.uk
m: +44(0)7769 825118
w: www.deeper-green.co.uk

© All rights reserved
All dimensions to be checked on site

Job Name
27 RAVENS ROAD, SHOREHAM, BN43 5AJ

Drawing Title
PROP. SECTION B-B & C-C

Status PLANNING

Drawn	Checked	Date	Scale@A3	Job No.	Drawing Number	Rev
IM	IM	JAN'26	1:100	1045	PL_111	