




amendments			auth:	chkd:
rev.	date	comment		
A	12.01.24	External walls set back and window arrangement altered.	ES	GI
B	25.02.26	Solar panels and A.C units indicated and slot windows added to stairwell.	M.B	GI

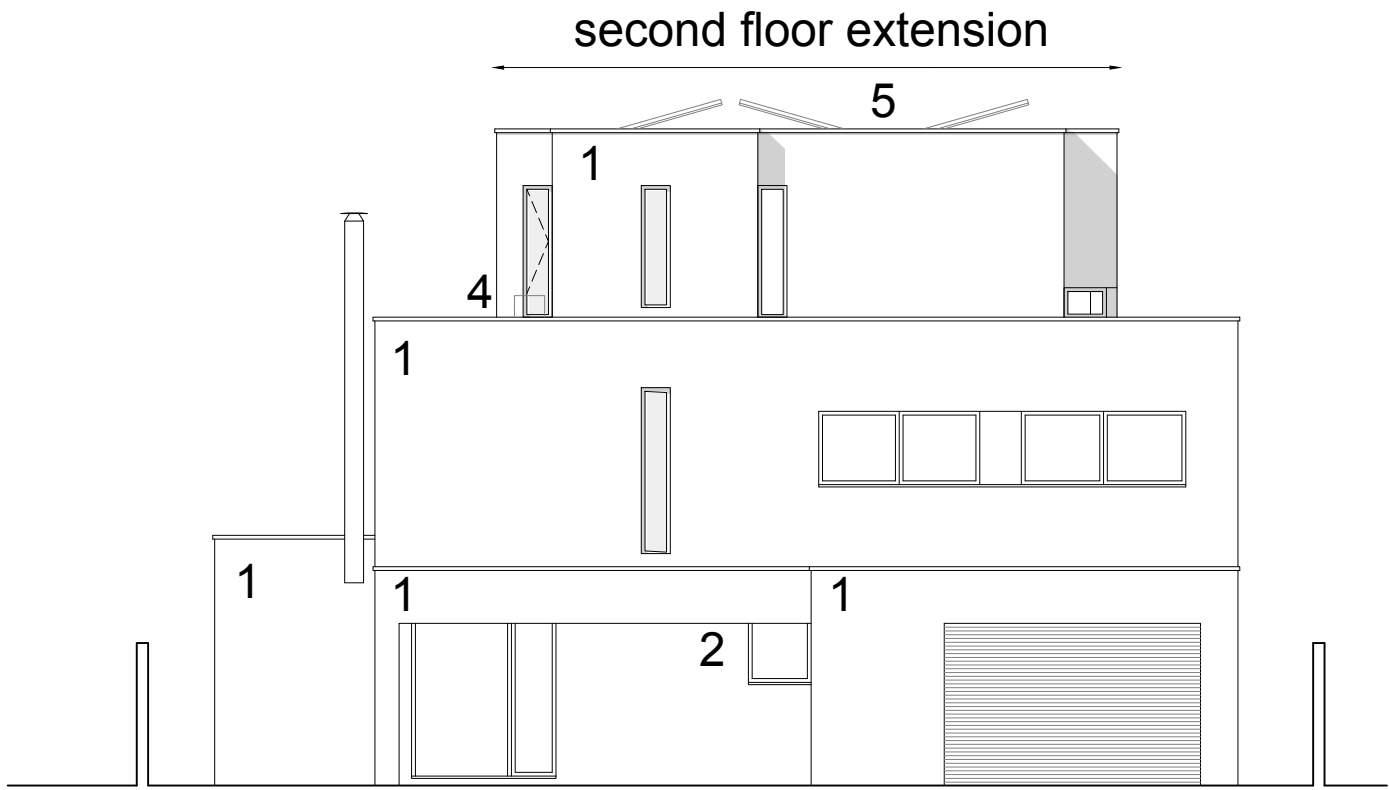


Front (North) Elevation 1:100

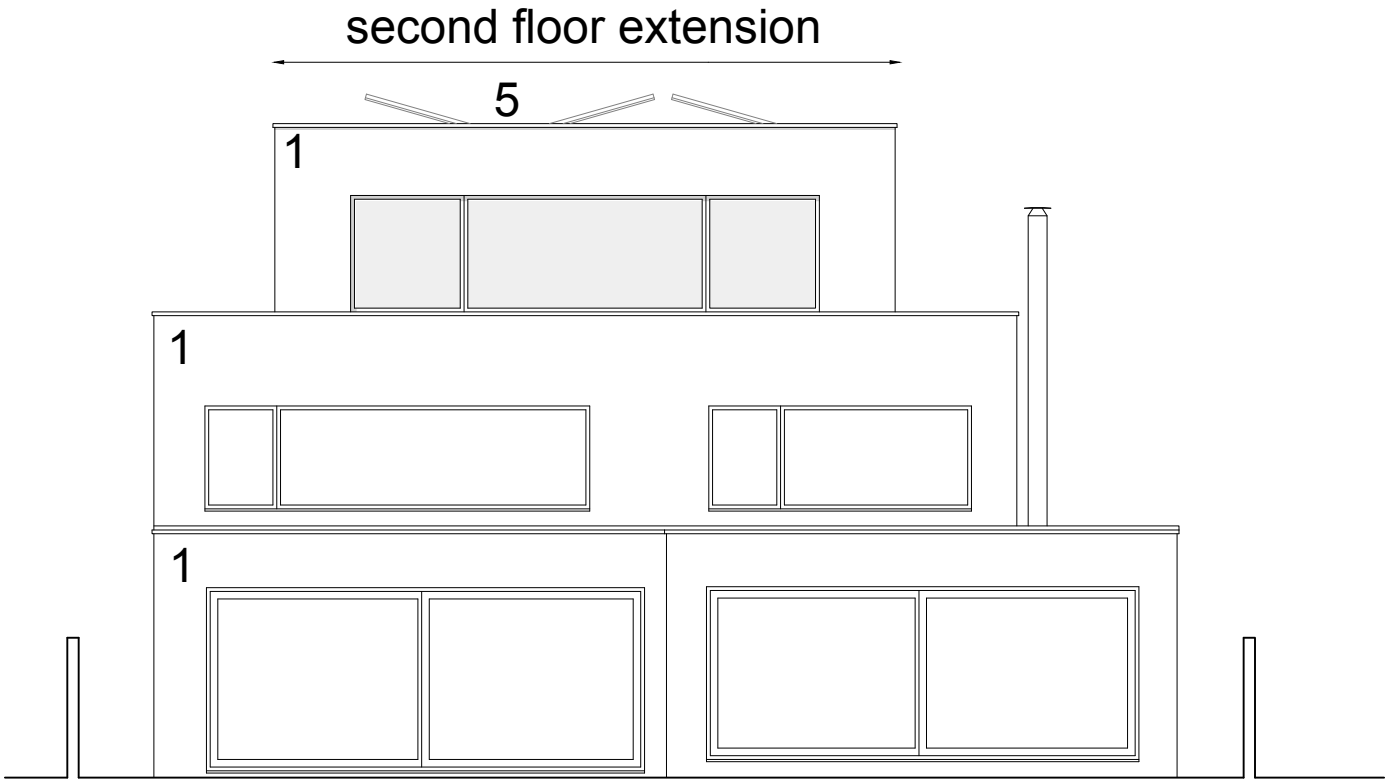

Rear (South) Elevation 1:100

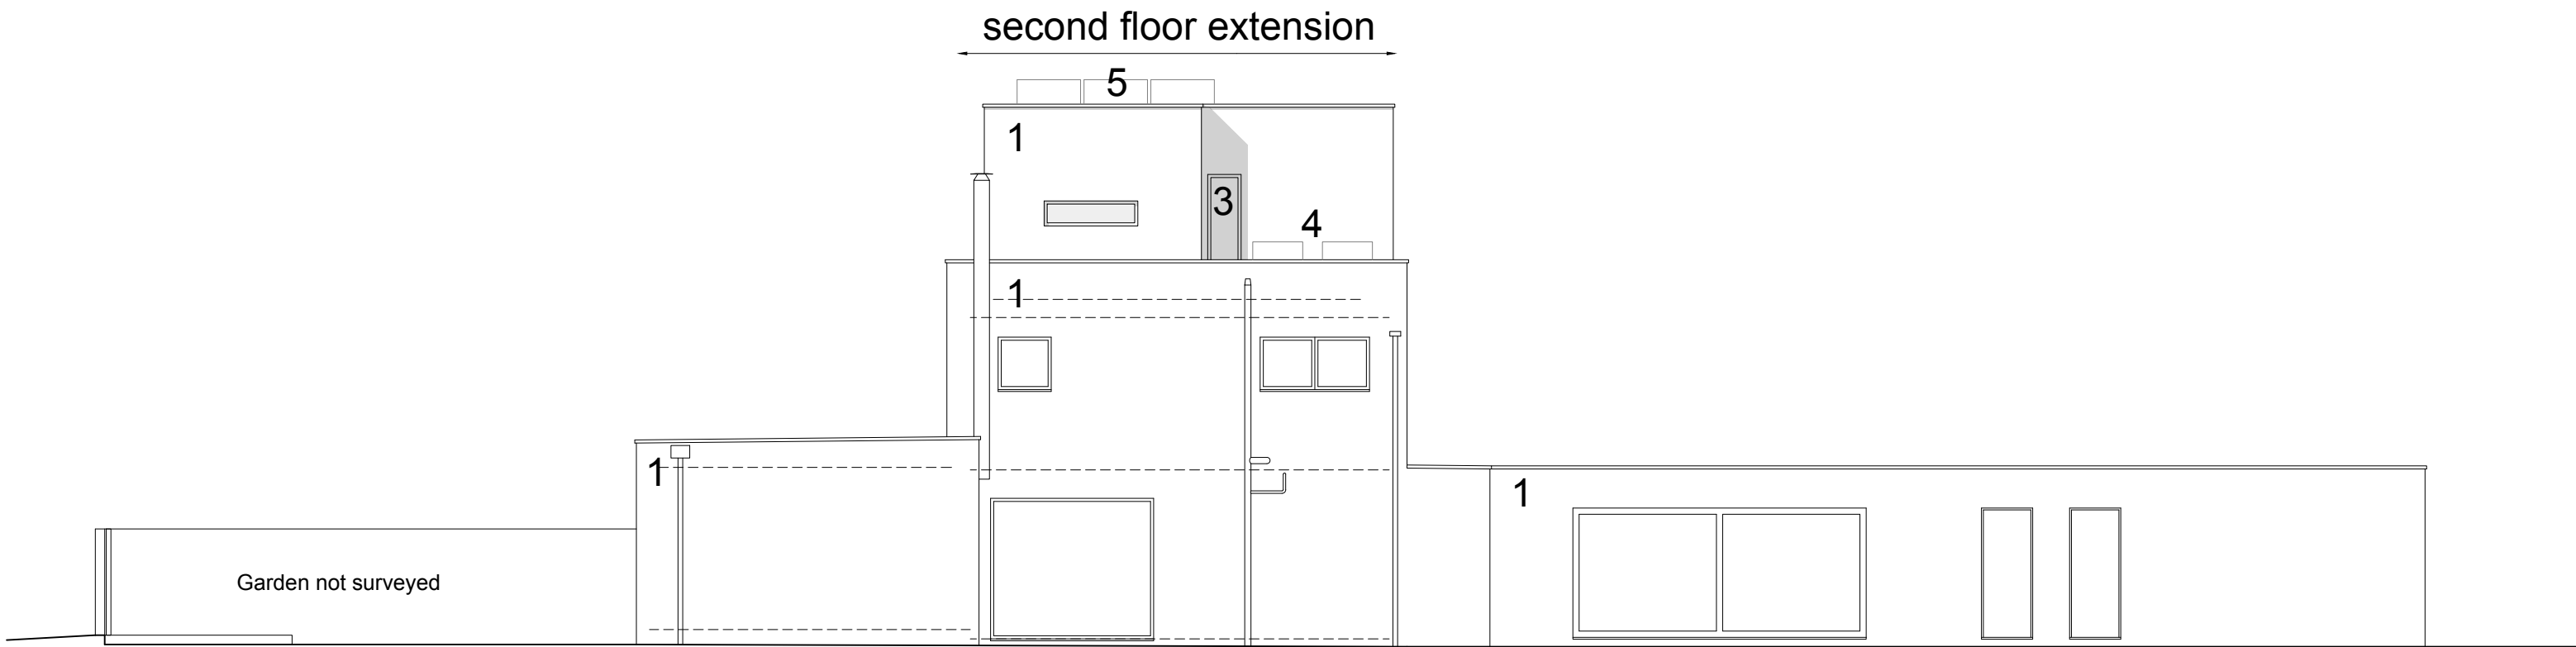

Side (East) Elevation 1:100

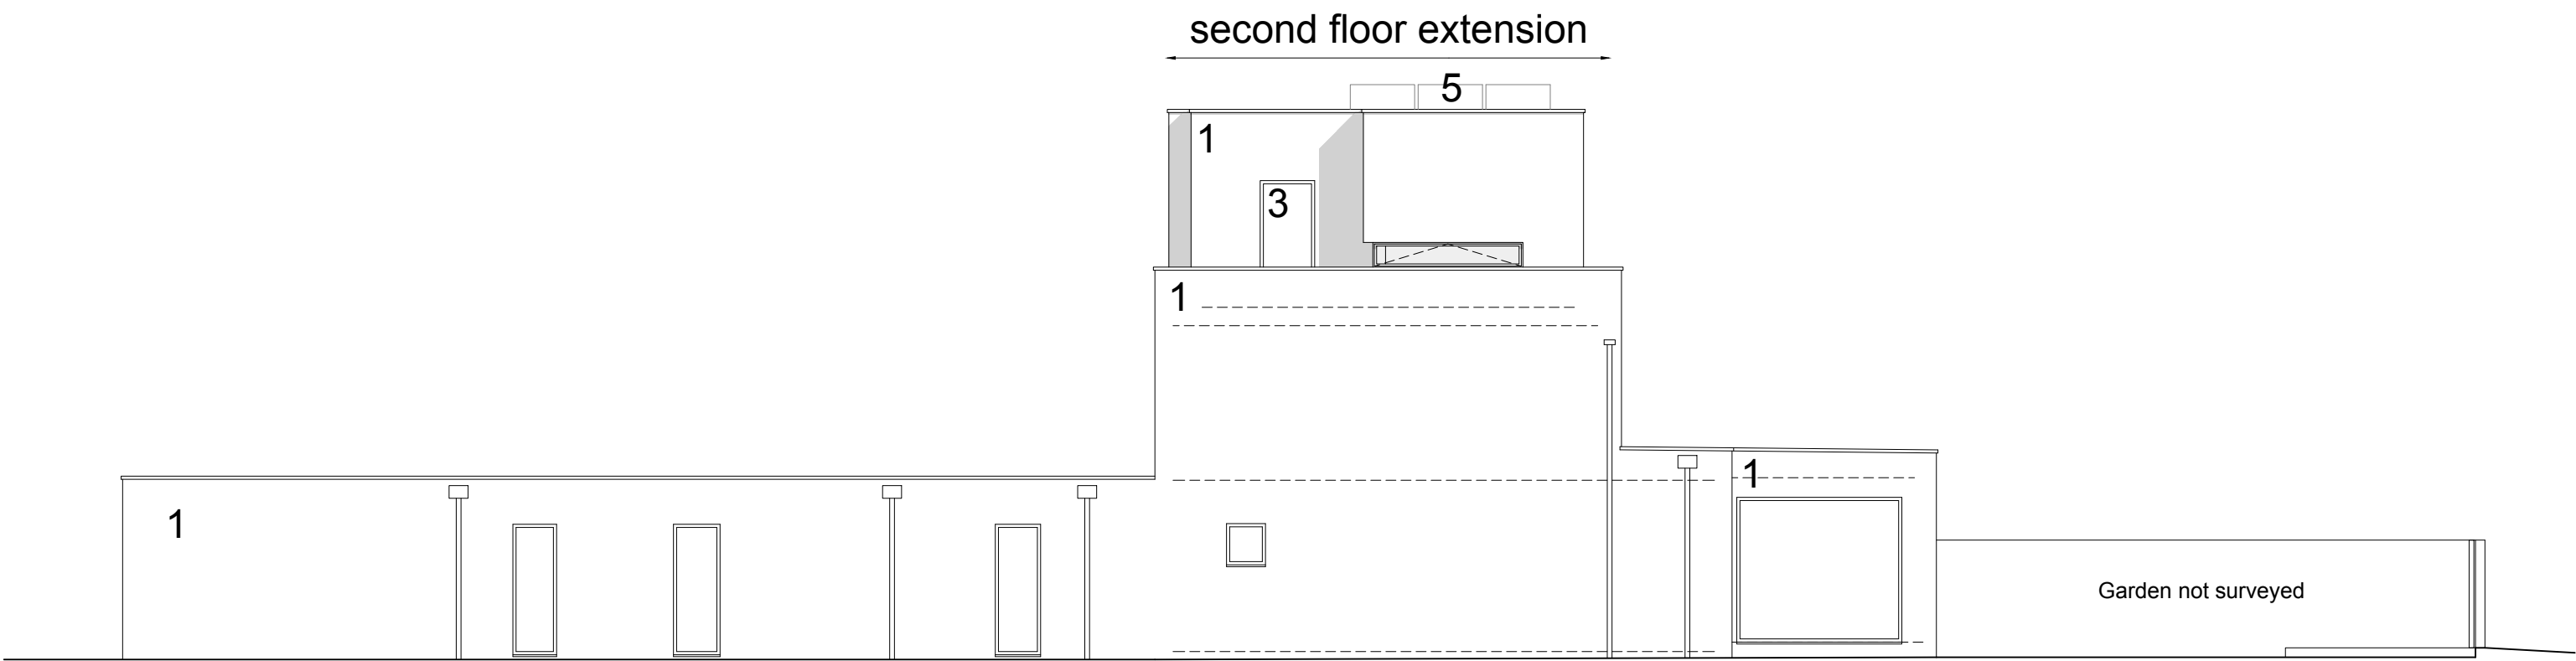

Side (West) Elevation 1:100

MATERIAL KEY				
1.	White render			
2.	Dark grey render			
3.	White painted doors, flush to rendered walls (invisible)			
4.	2No. A.C units behind parapet			
5.	P.V Panels			

client	drawing number	revision
Mr and Mrs Williams	0719.PL.003	B
project	drawing title	
88 Old Fort Road Shoreham By Sea BN43 5HB	Proposed Elevations Planning	
drawn by	checked by	riba work stage
M.B, E.S	G.I	3
date	scale/original sheet size	
Jan '24	1:50 / 1:100 @ A1	
www.abir.co.uk studio@abirarchitects.co.uk Unit 1, Beta House, St John's Road, Hove, BN3 2FX, United Kingdom Hove +44 (0)1273 724 384 Company No 06877117 VAT No 971 4147 17		
© ABIR Architects Ltd. Check all dimensions on site before work is undertaken. All goods, materials and workmanship to conform with current building regulations, BSS and COP's.		