


Window key:

- JRY1 | New double-glazed vertical sliding sash windows with white frames
JRY2 | New insulated front entrance door with double-glazed vision panel
JRY3 | New insulated door with double-glazed vision panel
JRY4 | Triple-glazed, UPVC-framed casement window
JRY5 | New garage door with polyester powder coated aluminium panels
JRY6 | New replacement loft hatch and ladder
JRY7 | New double-glazed roof window

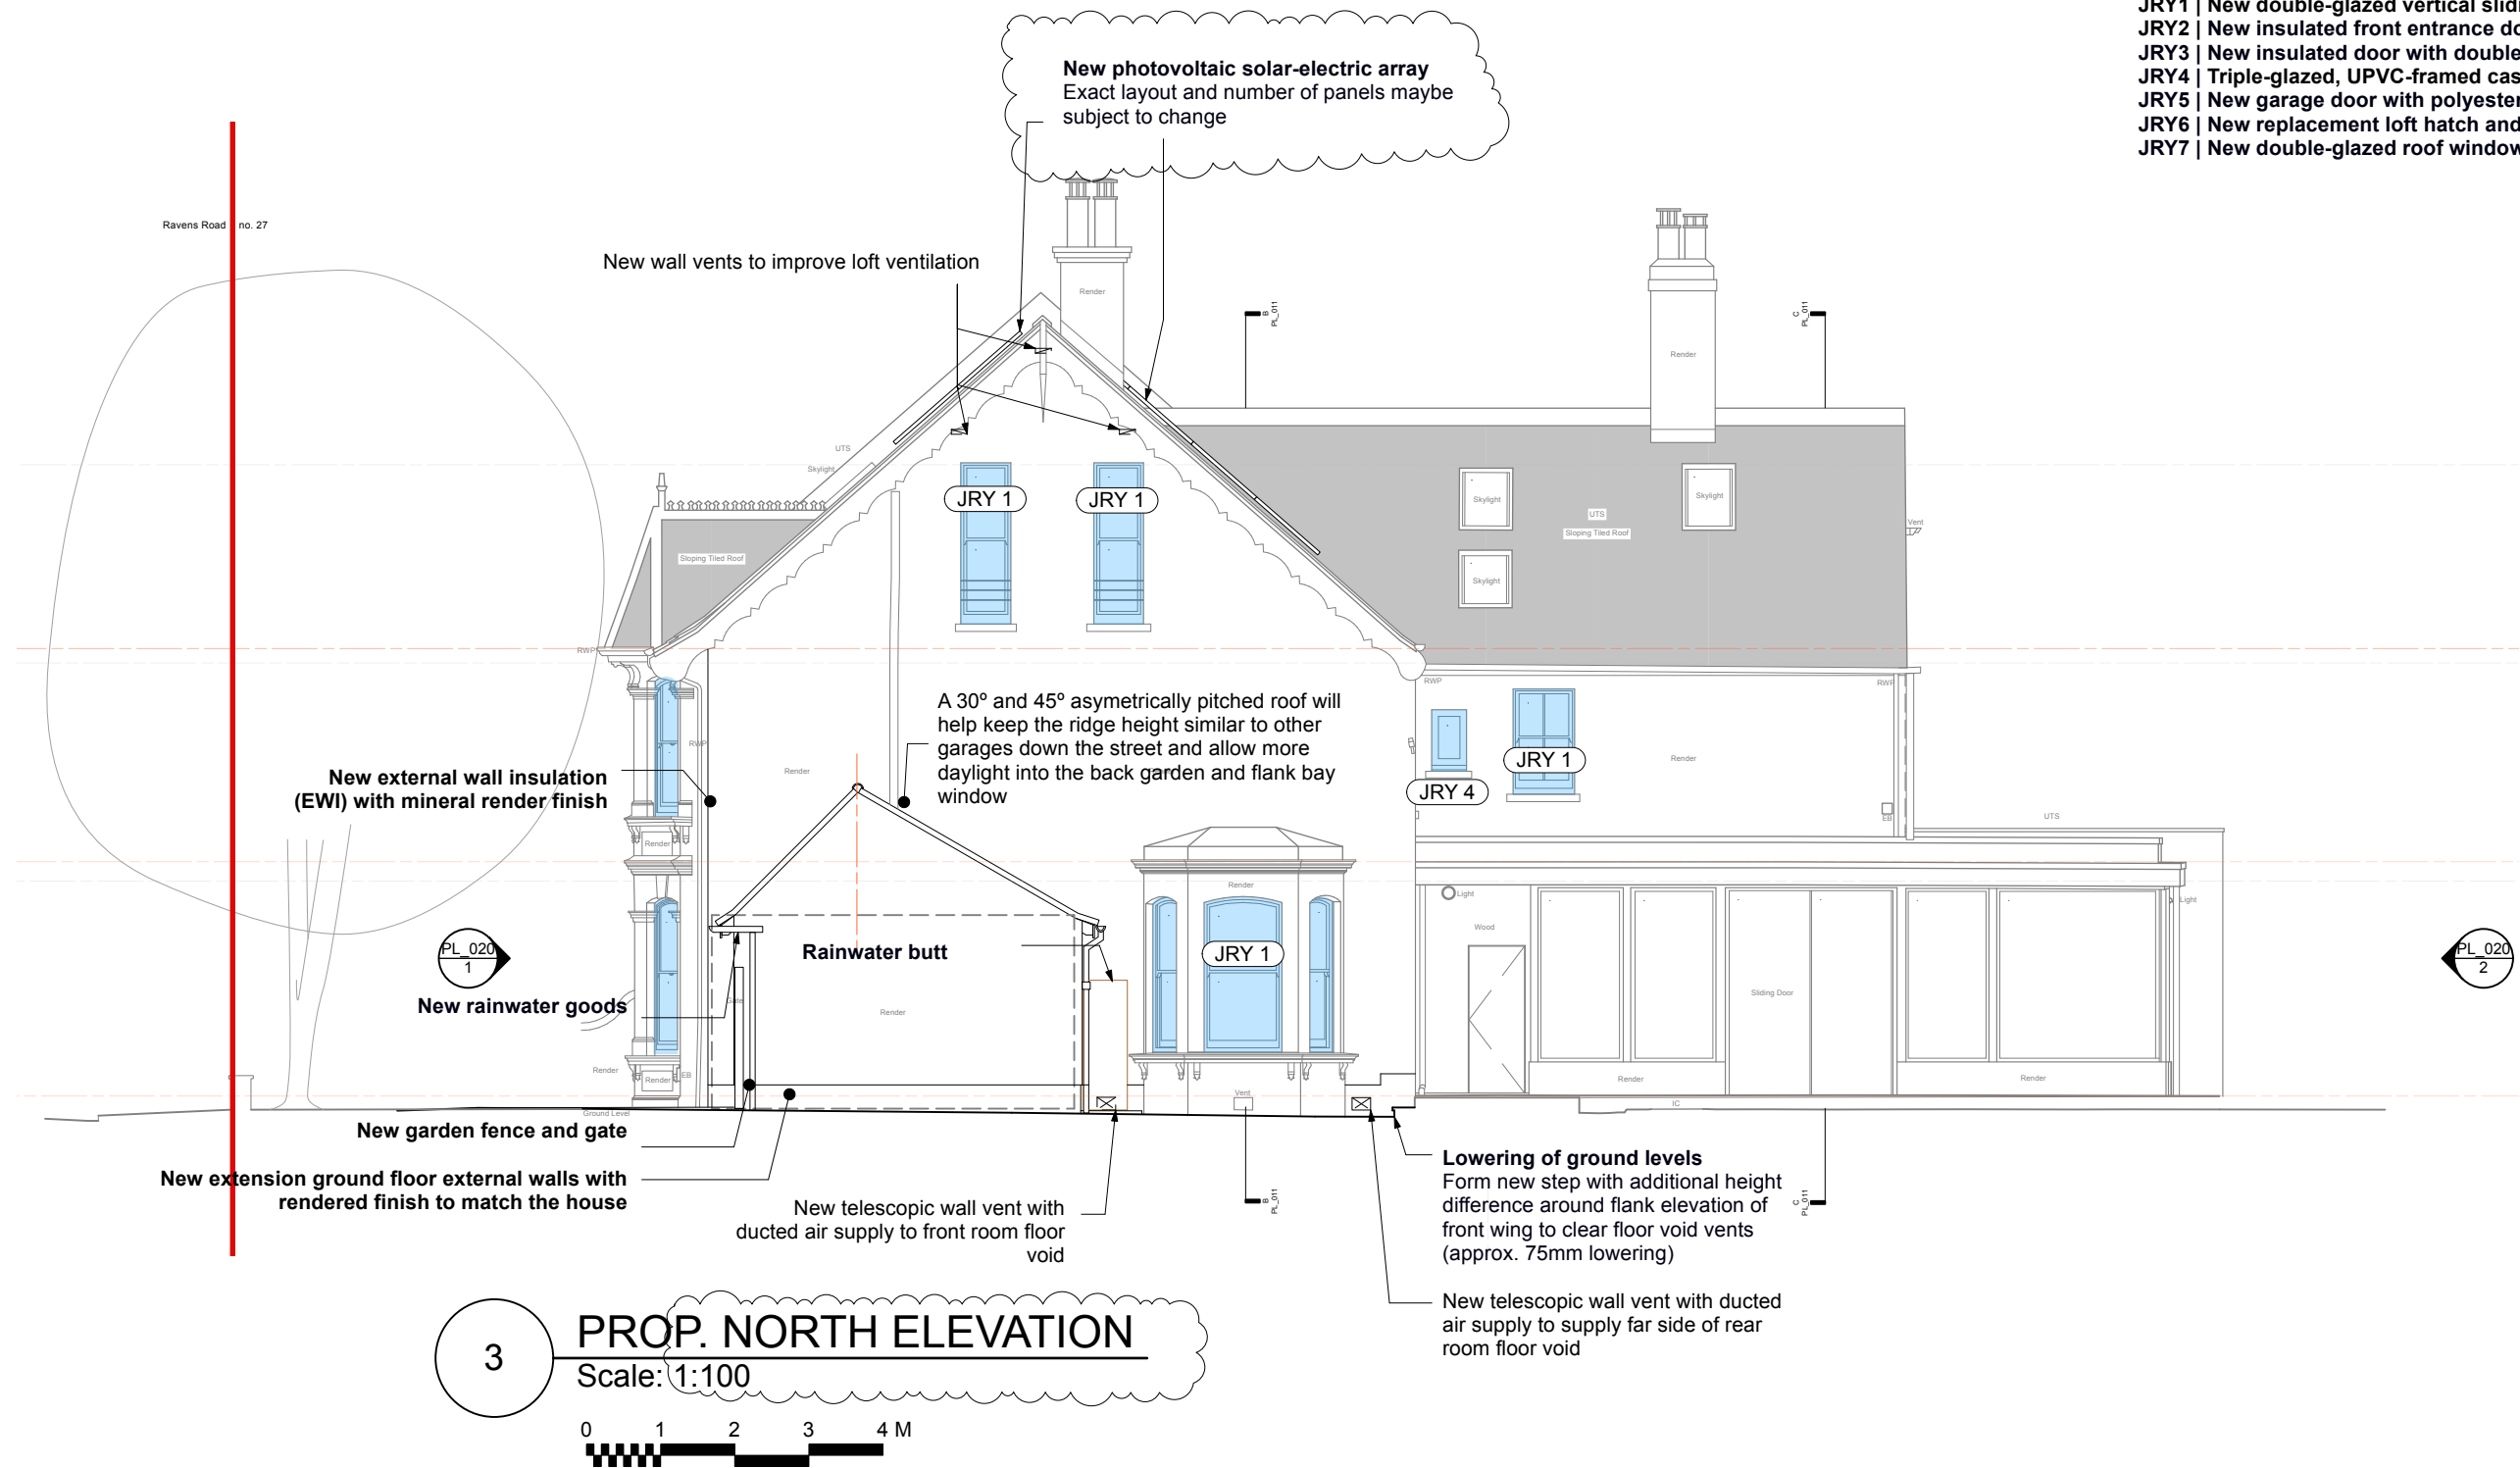

A	26/03/2026	Amended drawing titles. Added roof mounted PV panels in side-on elevation.	IM	
Rev	Date	Description	Drwn	Chkd

Key:



Job Name
27 RAVENS ROAD, SHOREHAM, BN43 5AJ

Drawing Title PROP. ELEVATION_NORTH				Status PLANNING
Drawn IM	Checked IM	Date JAN'26	Scale@A3 1:100	Job No. 1045
				Drawing Number PL_121
				Rev A

© All rights reserved
All dimensions to be checked on site