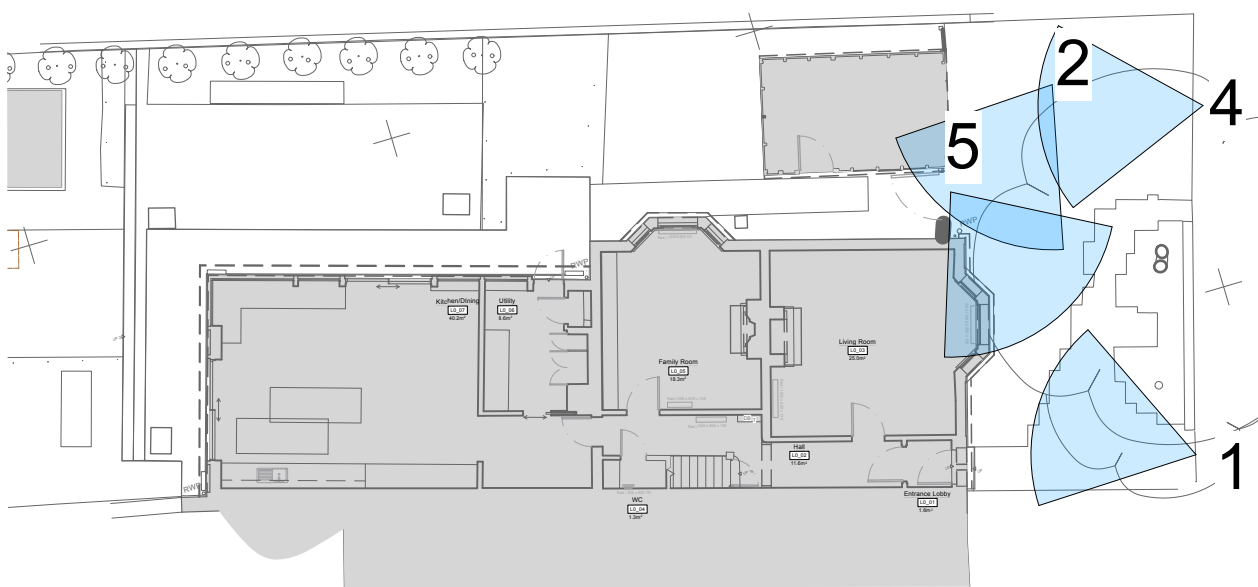


KEY PLAN
Scale: 1:200
0 1 2 3 4 5 6 m

Rev	Date	Description	Drwn	Chkd

Key:

e: ian@deeper-green.co.uk
m: +44(0)7769 825118
w: www.deeper-green.co.uk

DEEPER GREEN

Job Name

27 RAVENS ROAD, SHOREHAM, BN43 5AJ

All dimensions to be checked on site

Drawing Title				Status		
PHOTOS_EXTERNAL_FRONT				PLANNING		
Drawn	Checked	Date	Scale@A3	Job No.	Drawing Number	Rev
IM	IM	FEB '26	N/A	1045	PP_001	

© All rights reserved
All dimensions to be checked on site