


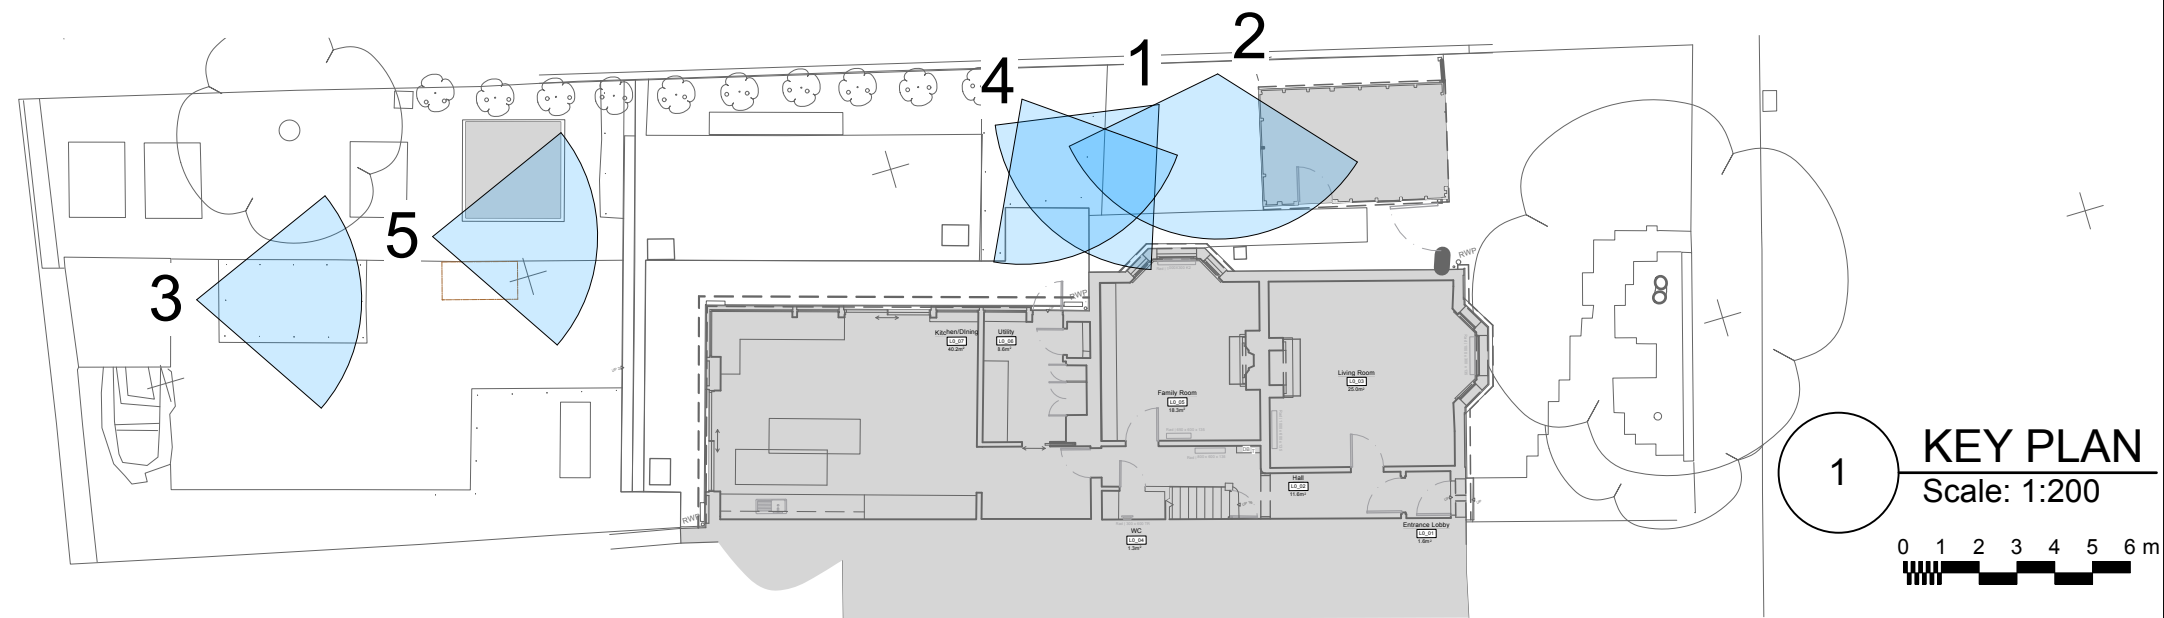

Rev	Date	Description	Drwn	Chkd

Key:

N

e: ian@deeper-green.co.uk
m: +44(0)7769 825118
w: www.deeper-green.co.uk

DEEPER GREEN

Job Name

27 RAVENS ROAD, SHOREHAM, BN43 5AJ

Drawing Title

PHOTOS_EXTERNAL_REAR

Drawn

IM

Checked

IM

Date

FEB '26

Scale@A3

N/A

Job No.

1045

Drawing Number

PP_002

Rev

Status

PLANNING

All rights reserved

All dimensions to be checked on site

© All rights reserved
All dimensions to be checked on site