Do Not Scale. All dimensions and conditions are to be checked on site prior to preparing drawings or commencing any work. © This drawing is the property of JDRM Architectural Design LLP and protected by the Copyright, Designs and Patents Act, 1988

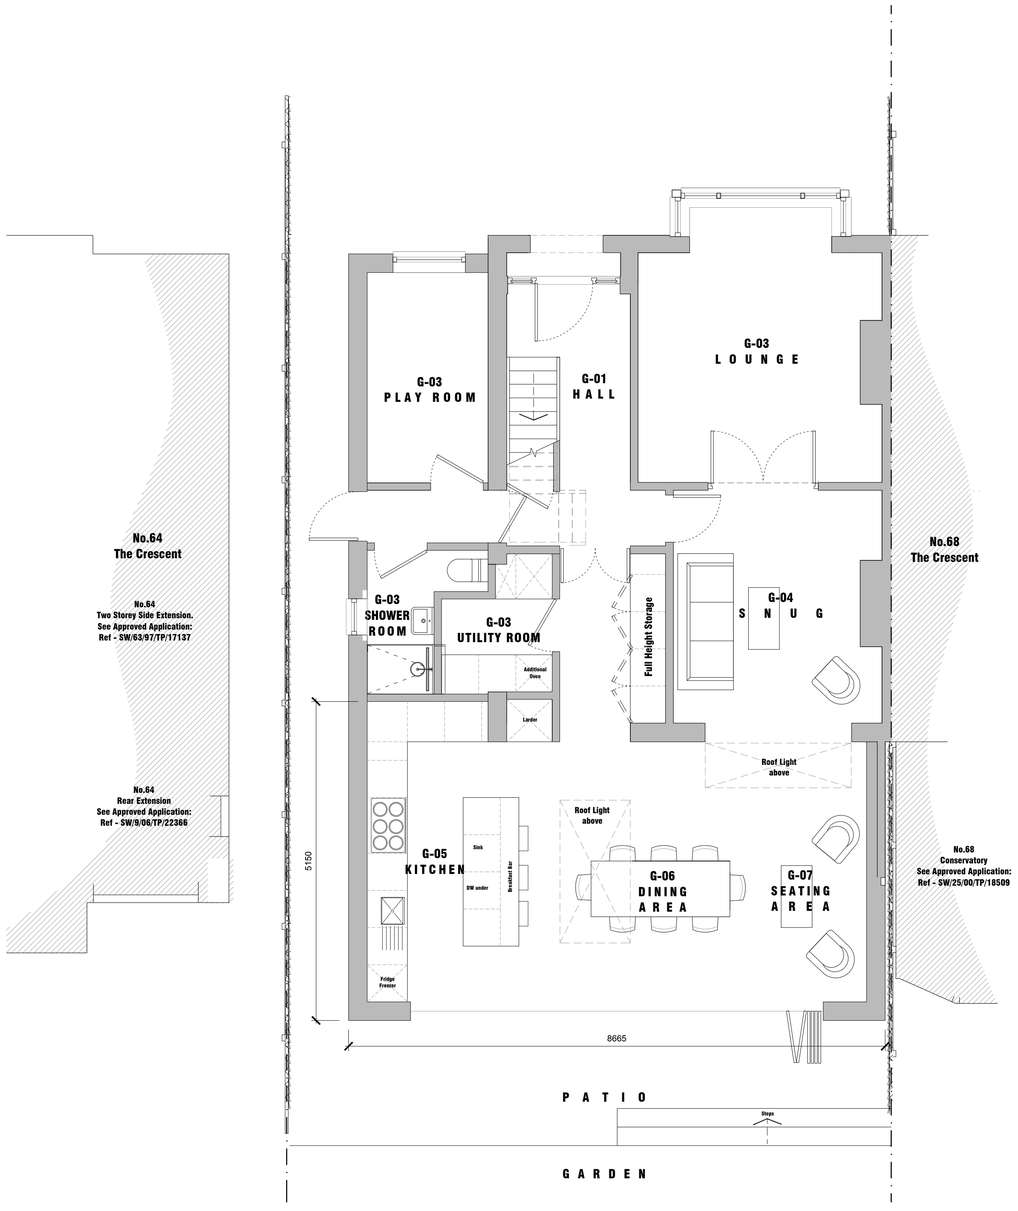



P01 GROUND FLOOR PLAN 1:50
PROPOSED

0 0.5 1.0 2.0 3.0 4.0 5.0
Scale in metres

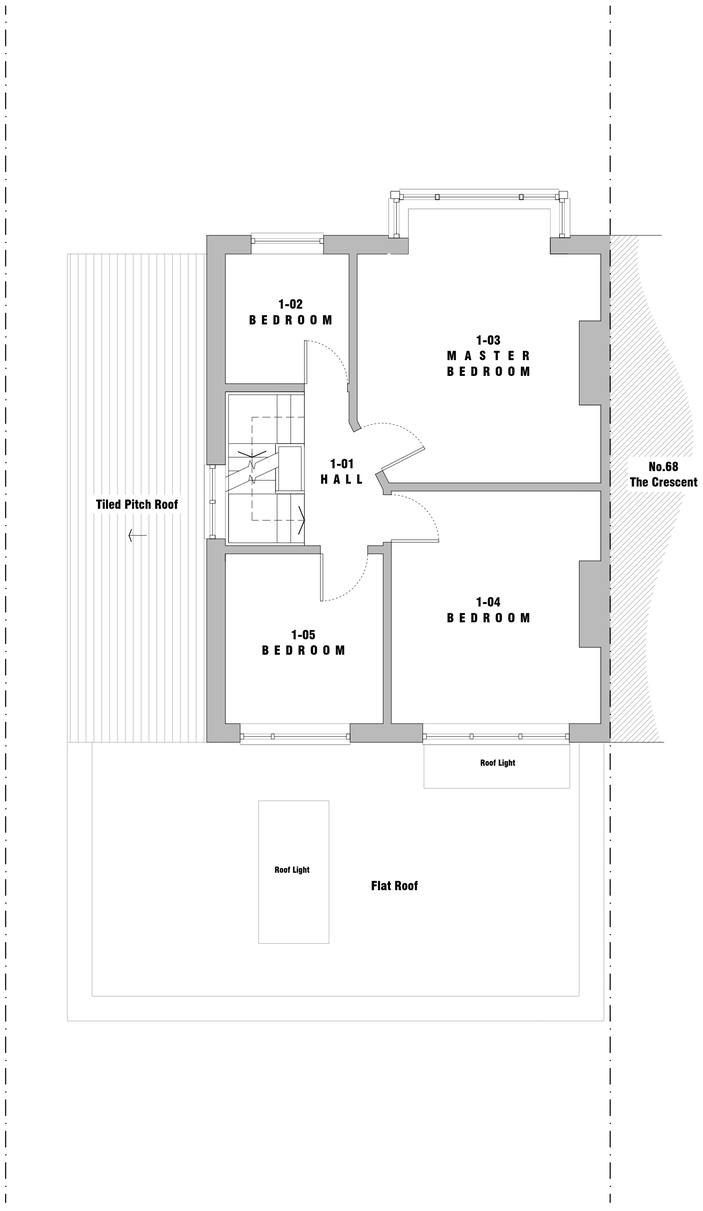

P02 FIRST FLOOR PLAN 1:50
PROPOSED

0 0.5 1.0 2.0 3.0 4.0 5.0
Scale in metres

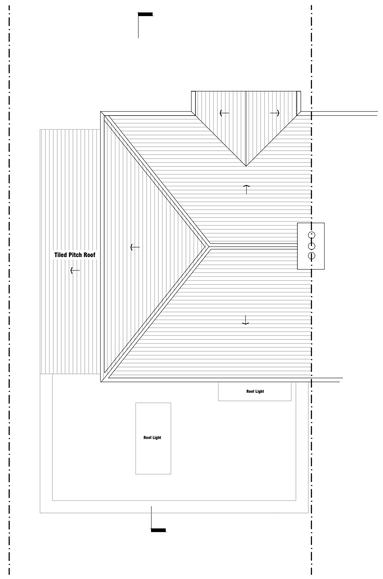

P03 ROOF PLAN 1:100
PROPOSED

0 0.5 1.0 2.0 3.0 4.0 5.0
Scale in metres

Rev:	Date:	Notes:	Drawn:	Checked:
/	05.11.2018	Planning Issue	RM	JD

Project:
66 The Crescent
SOUTHWICK, SUSSEX
NAOMI + JIM FIELD

JDRM Architectural Design LLP

drawing number: **2122(21)101** rev: **/**

PROPOSED GROUND, FIRST + ROOF PLANS

SCALE 1:50 + 1:100 @ A1

Issued for:
APPROVAL

Drawn by: RM
Checked by: JD

J D R M / 17 Coventry St / Brighton / BN1 5PP / www.jdrmarchitecture.com