0 1 2 3 4 5

Metres 1:100 A3



PROPOSED WEST ELEVATION
SCALE 1:100

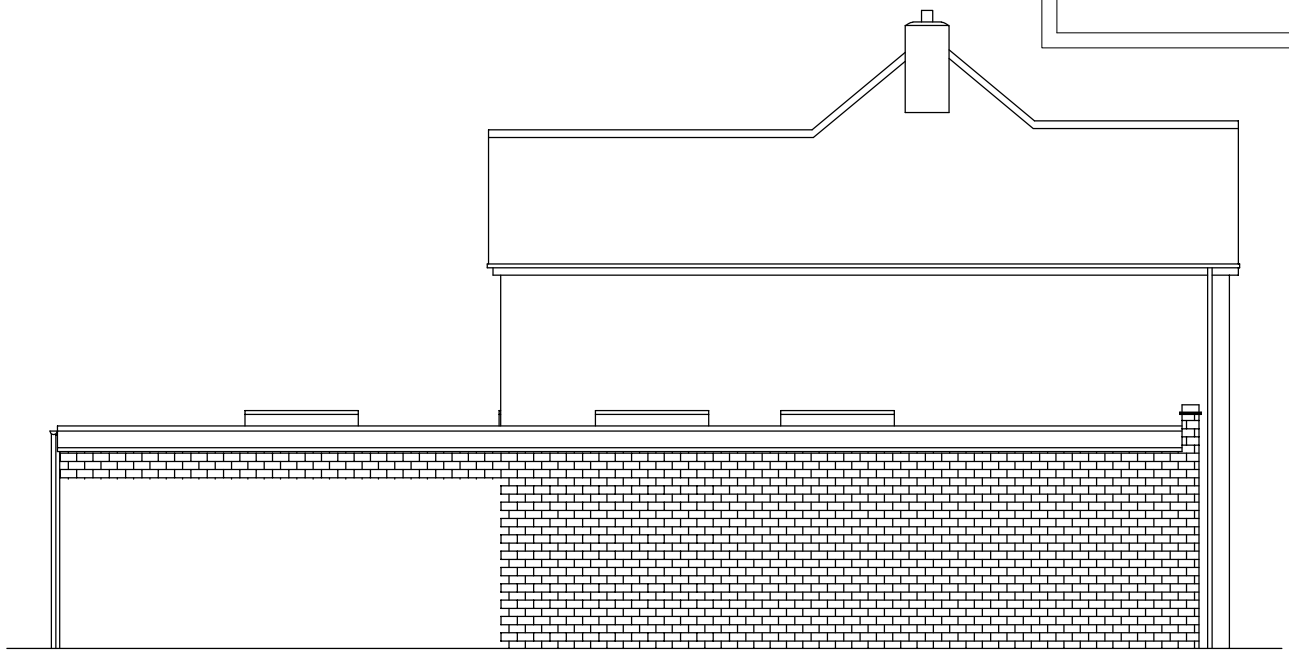

PROPOSED NORTH ELEVATION
SCALE 1:100



PROPOSED EAST ELEVATION
SCALE 1:100

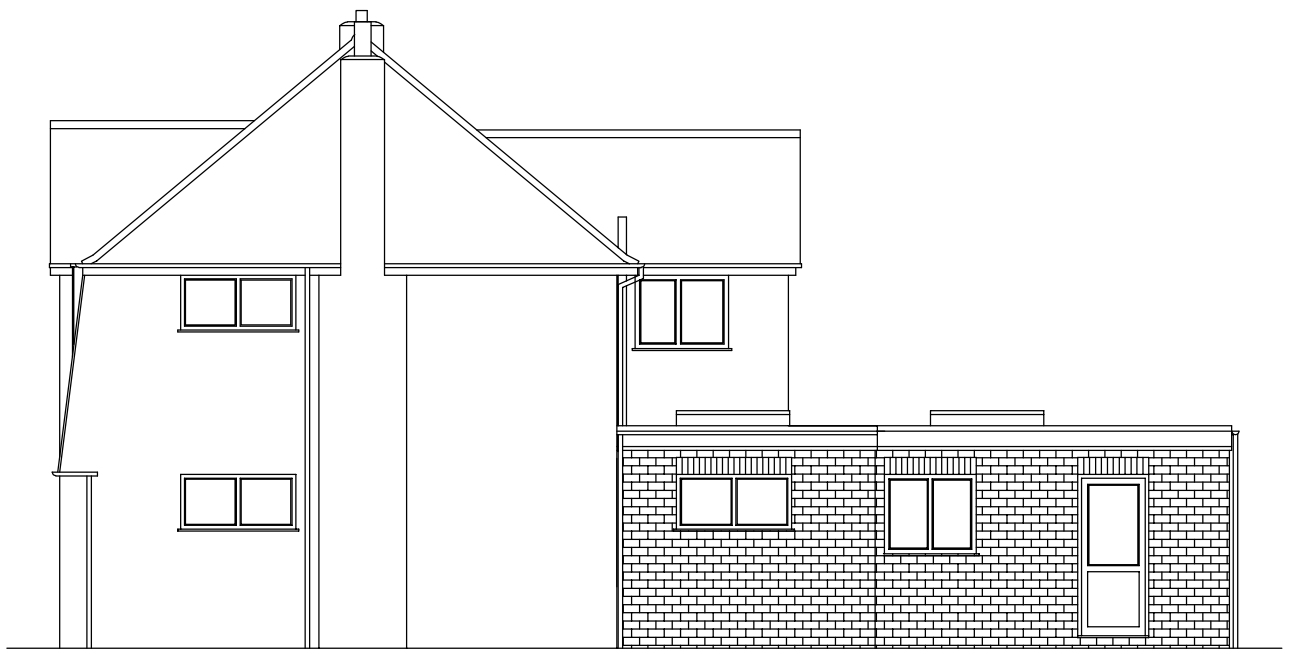

PROPOSED SOUTH ELEVATION
SCALE 1:100

DRAWING TITLE: Proposed Elevations	SCALE: 1:100 @ A3	
ADDRESS: Ms J Haley 22 Petworth Avenue, Goring-by-Sea, Worthing. BN12 4QL		
DATE: 30/09/2023	DWG NO: JH/PL/03	REV NO: 01

SUSSEX BUILDING PLANS

33 Highland Avenue, Bognor Regis, West Sussex. PO21 2BJ
Email: lee@sussexbuildingplans.co.uk Tel: 07732 415951