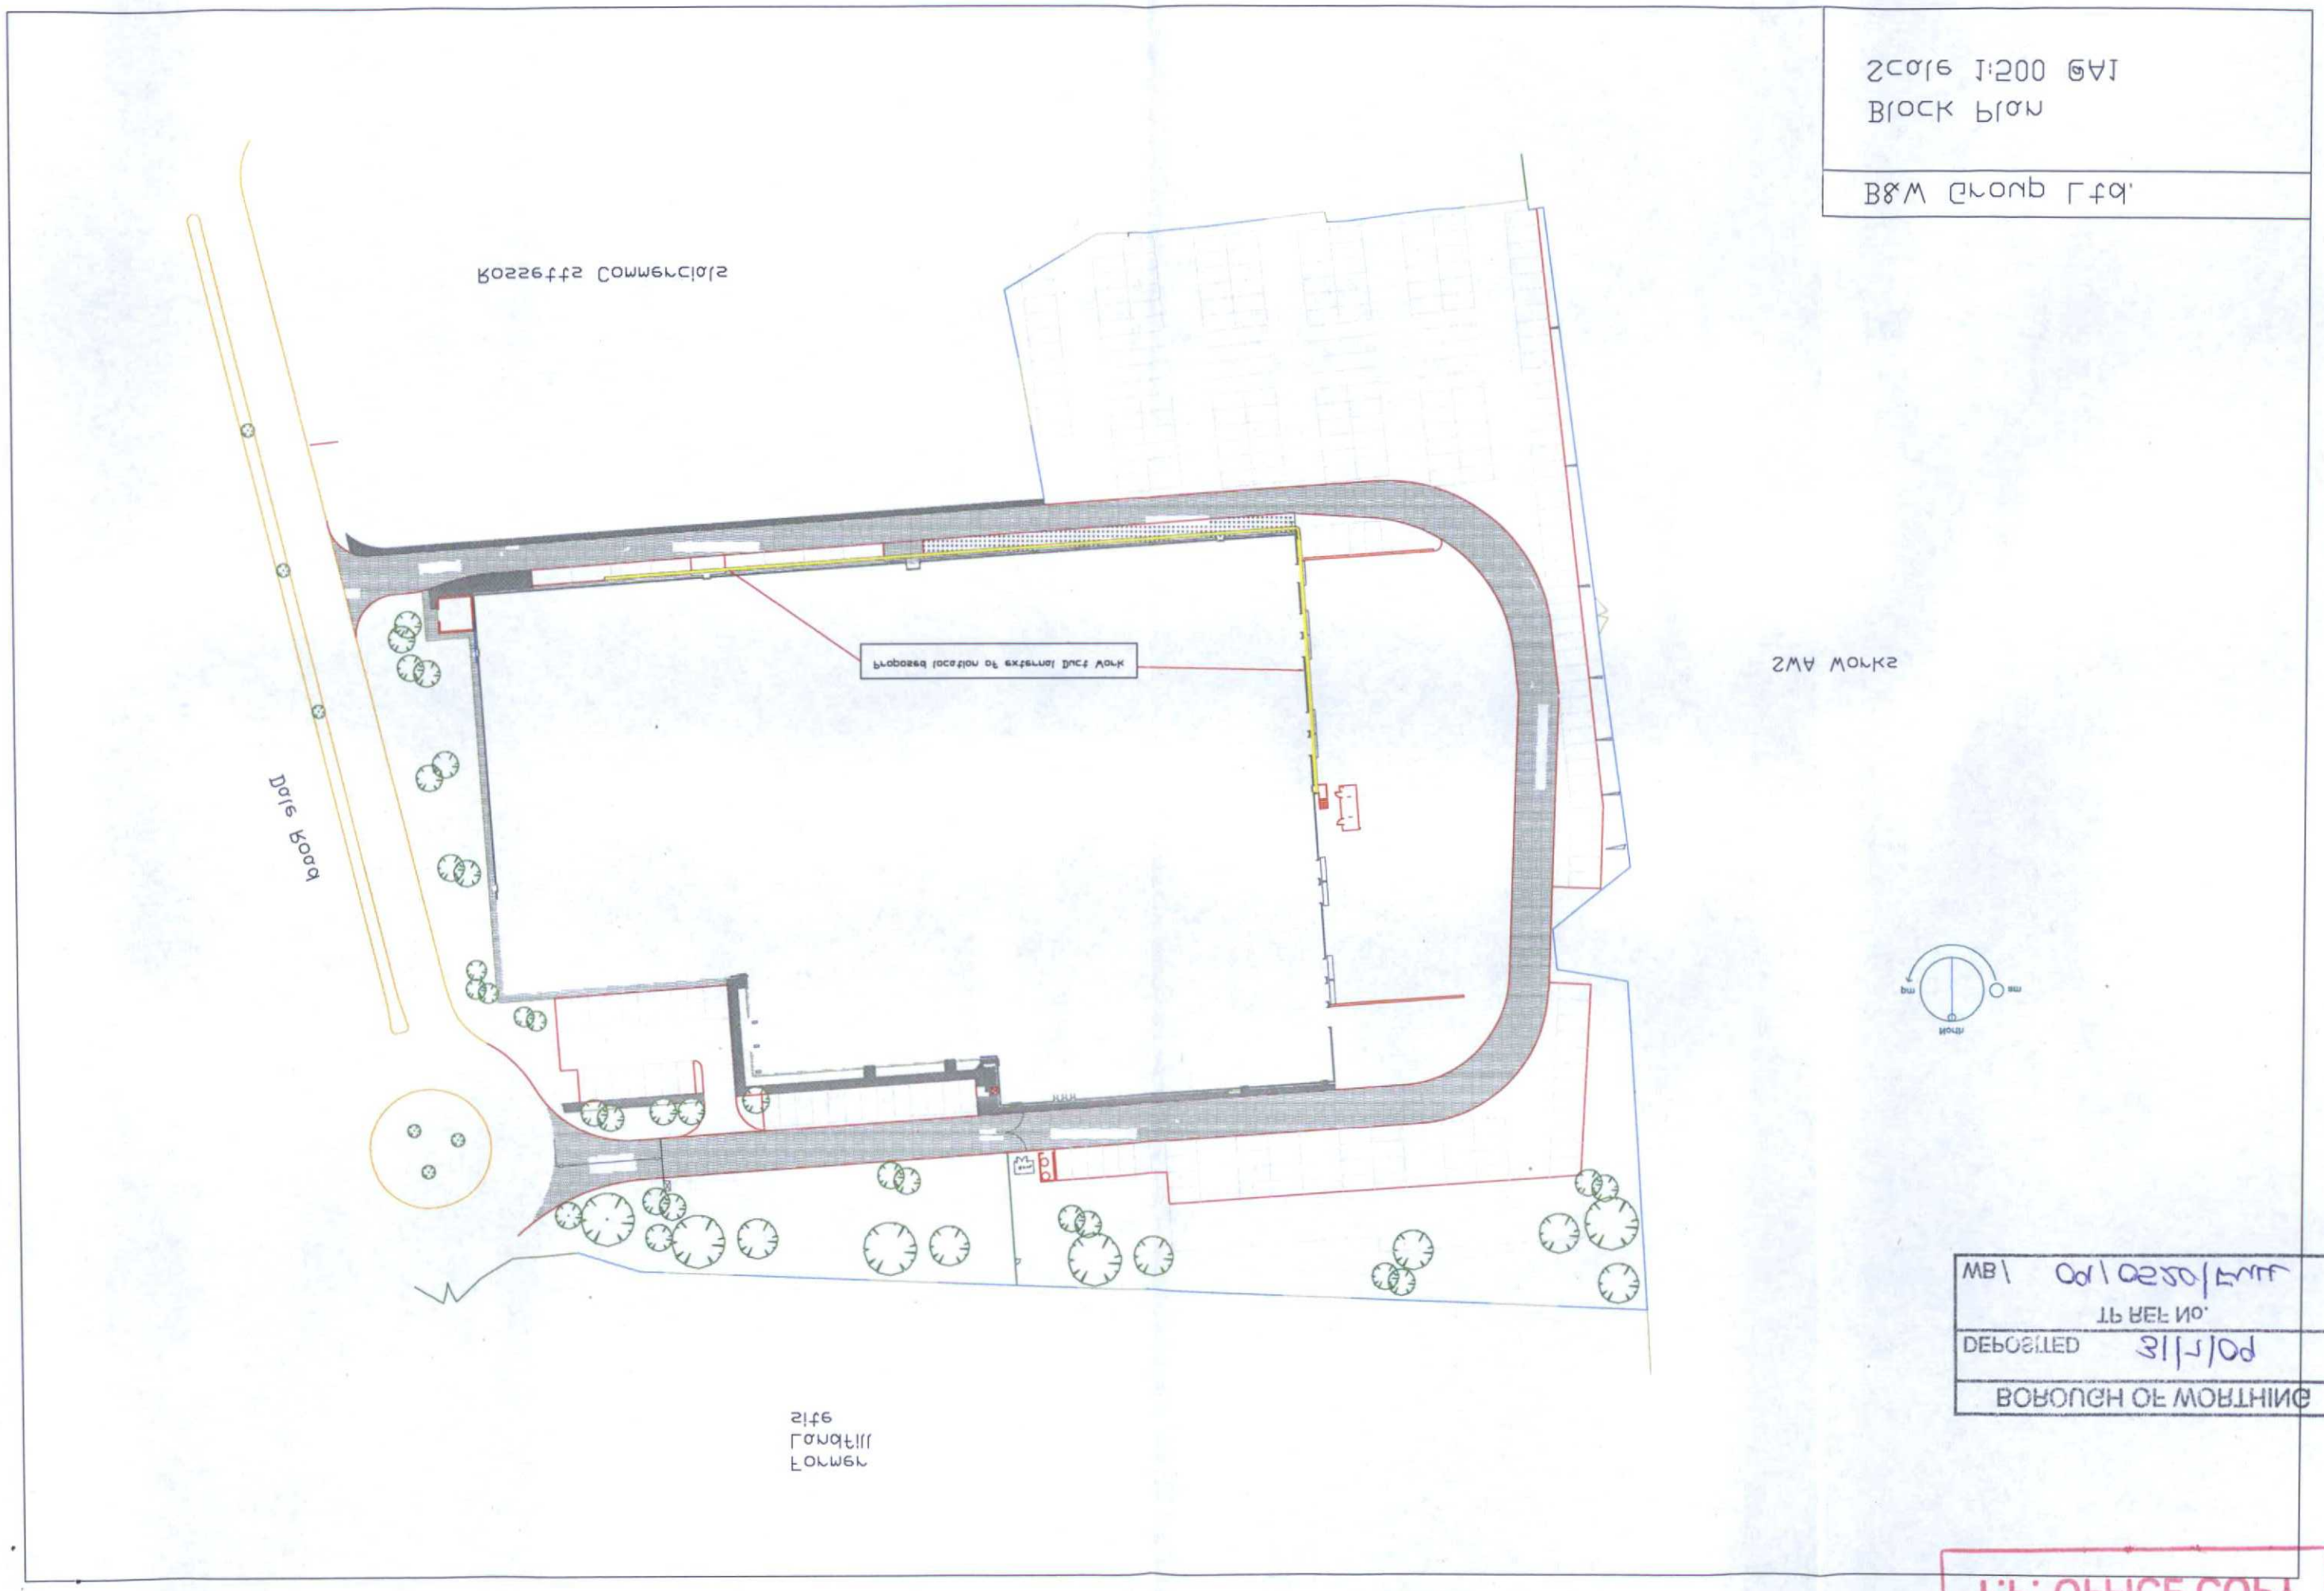
Scale 1:200 @A1
Block Plan
B&W Group Ltd.
Rossetts Commercials
SWA Works
Proposed location of external Duct Work
Dale Road
Former Landfill Site
BOROUGH OF WORTHING
DEPOSITED 31/1/06
TP REF No.
MB 06/0250/FULL
T.P. OFFICE COPY