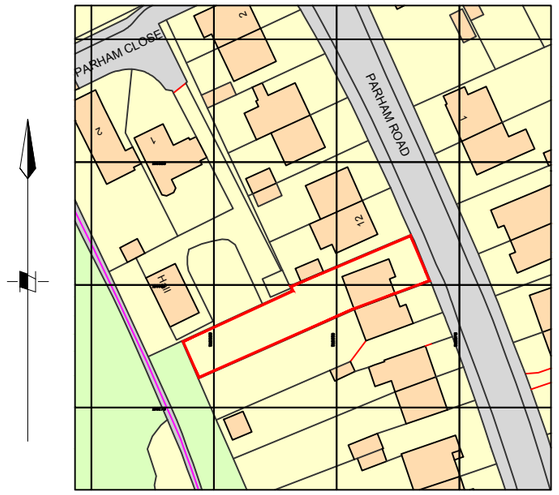

Ordnance Survey, (c) Crown Copyright 2018. All rights reserved. Licence number 100022432

Location plan
1:1250 @ A3

0m 10.0m 20.0m 30.0m 40.0m 50.0m

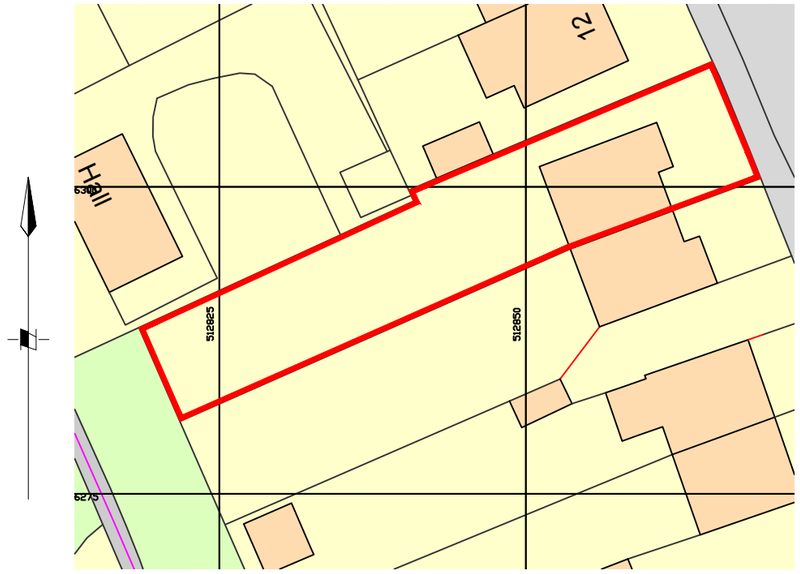

Existing Site / block plan
1:500 @ A3

0m 5.0m 10.0m 15.0m 20.0m 25.0m

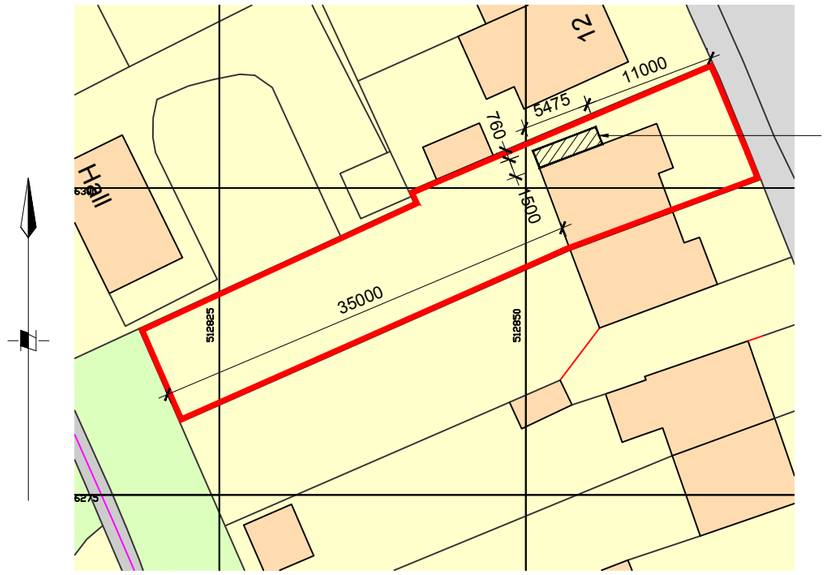

Proposed Site / block plan
1:500 @ A3

0m 5.0m 10.0m 15.0m 20.0m 25.0m

Rev B. 13.06.24 Updated to suit new scheme.
Rev A. 11.12.18 Minor amendment.

client	project	drawing	date	drawn	drawing no	revision
Josh Costello	Loft conversion + extension at 14 Parham Road, Findon Worthing, BN14 0BL	Location + Site / block plans	Nov 18	pd	0274 / 101	B
			scale: 1:1250, 1:500 @ A3		CAD file name:	

No dimensions to be scaled from drawing except for planning purposes. The contractor should check all dimensions on site.

Peter Davey Ltd
construction consultants
49 Park Drive
Rustington
West Sussex BN16 3DY
Tel: 01903 773105
Mob: 07941 402217
Email: peterdavey67@btinternet.com