
ORIGINAL SIZE OF THIS DRAWING IS A1

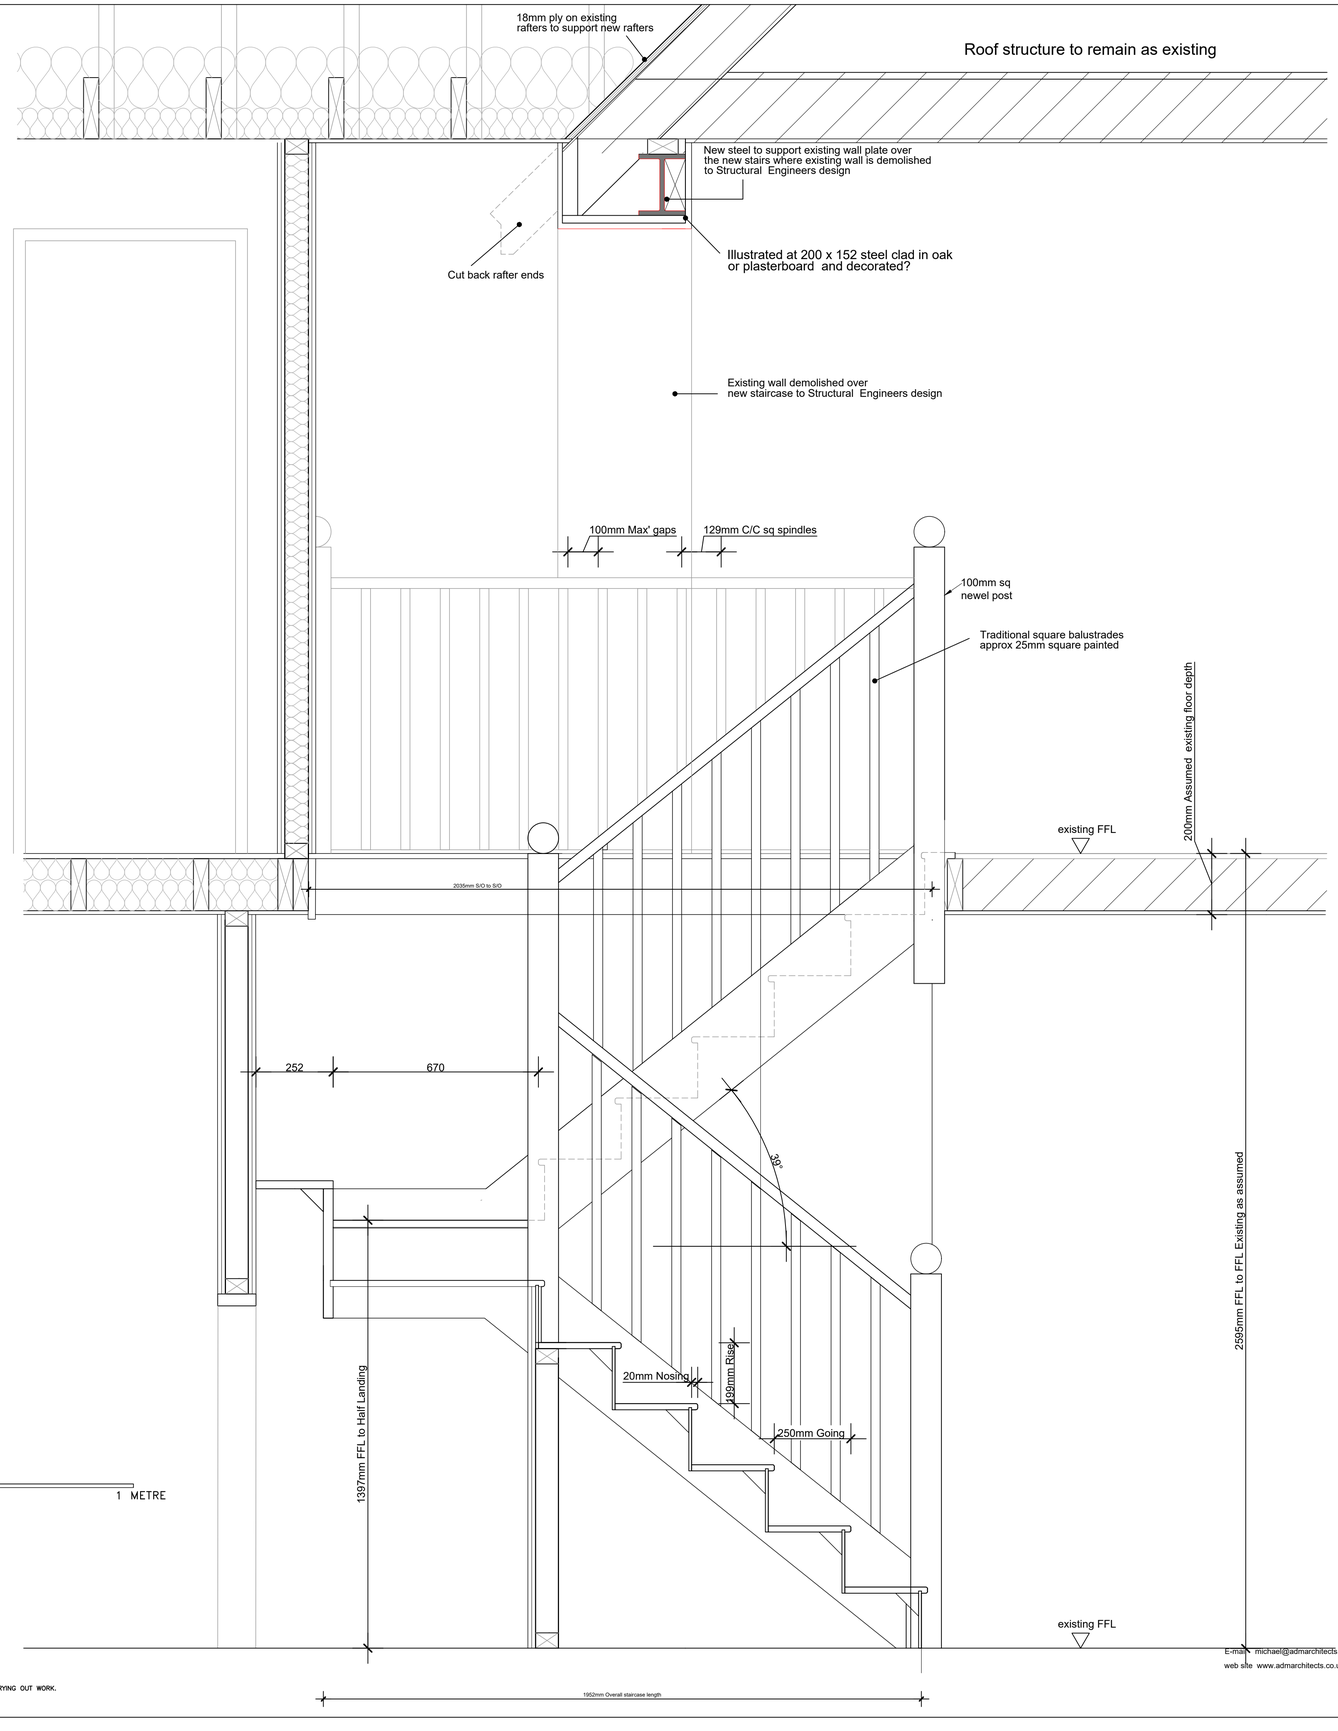

SCALE

1 METRE

REV.	DATE	REVISIONS
A	12.03.24	Added steel roof support notes

NOTES: 1. DO NOT SCALE FROM THIS DRAWING (EXCEPT FOR PLANNING APPLICATION PURPOSES). 2. ALL DIMENSIONS AND LEVELS TO BE CHECKED ON SITE BEFORE CARRYING OUT WORK. 3. ALL DISCREPANCIES TO BE REPORTED TO THE ARCHITECT BEFORE CARRYING OUT WORK. 4. READ WITH OTHER CONTRACT DOCUMENTS 5.IF IN DOUBT ASK.

COPY RIGHT & OWNERSHIP OF THIS DRAWING AND THE DESIGN OF THE BUILDING SHOWN ON THIS DRAWING IS VESTED IN THE ARCHITECTS WHOSE PRIOR WRITTEN CONSENT IS REQUIRED FOR ITS USE, REPRODUCTION OR FOR COPYING TO ANY THIRD PARTY.

© COPYRIGHT – ALL RIGHTS RESERVED

PROJECT: Flint Cottage, Worthing

CLIENT: Lillywhite

DRAWING TITLE: Staircase Section E - E as Proposed

COMPUTER FILE NAME: DWG.DWG

ORIGINAL SIZE OF THIS DRAWING IS A1

DRAWING NUMBER

DRAWN	CHECKED	DATE	SCALE – AS SCALE RODS	PROJECT NUMBER	ACTUAL DRAWING NUMBER	REVISION
BD	MB	Feb' 2020	1:10	1735	26	A

TRINITY, STRETTINGTON, CHICHESTER, WEST SUSSEX, PO18 0LA, UNITED KINGDOM. TEL. 01243 771166
E-mail michael@admarchitects.co.uk
web site www.admarchitects.co.uk

ARCHITECTS DESIGN & MANAGEMENT