
ORIGINAL SIZE OF THIS DRAWING IS A1

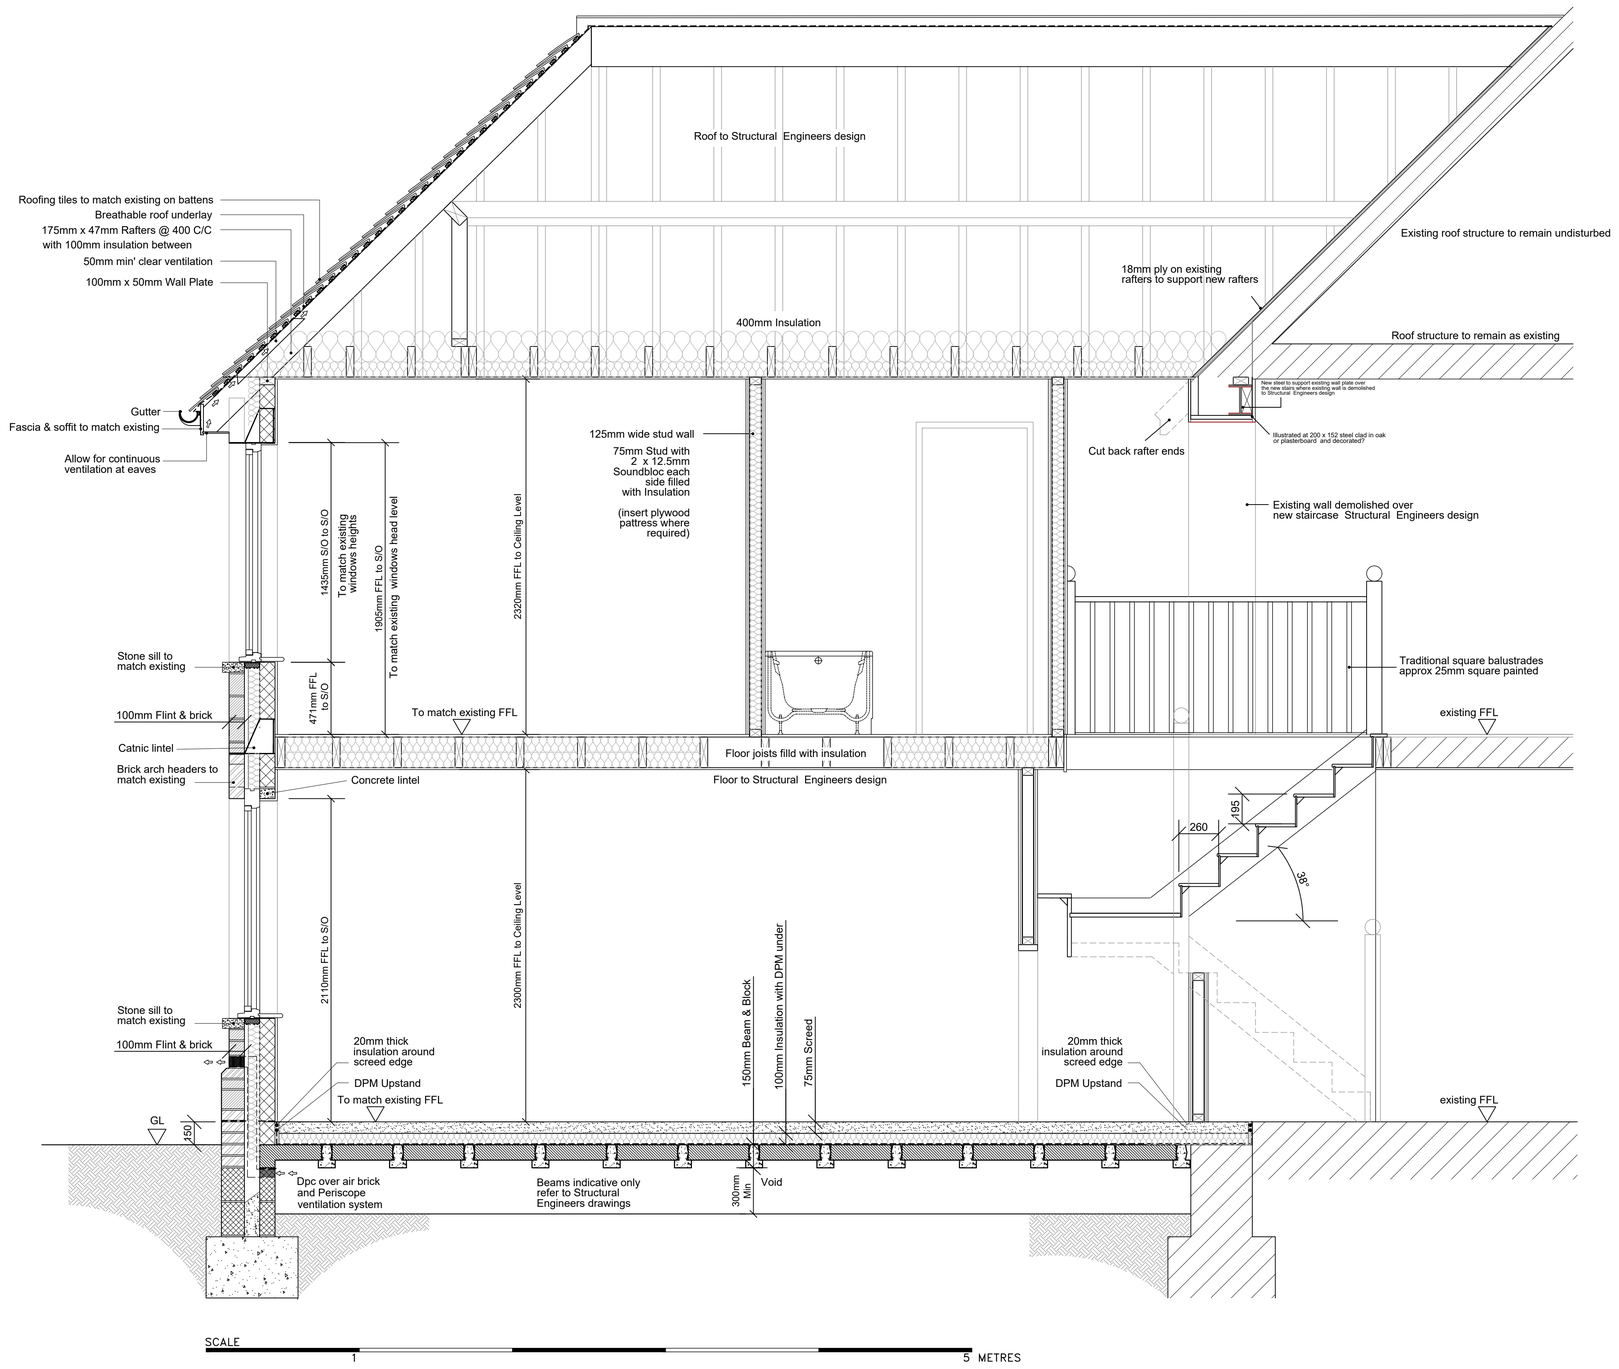

SCALE
1 5 METRES

REV.	DATE	REVISIONS
C	12.03.24	Added notes for steel to for support over new staircase opening.
B	31.08.23	General update
A	19.06.23	Room names added

NOTES: 1. DO NOT SCALE FROM THIS DRAWING (EXCEPT FOR PLANNING APPLICATION PURPOSES). 2. ALL DIMENSIONS AND LEVELS TO BE CHECKED ON SITE BEFORE CARRYING OUT WORK. 3. ALL DISCREPANCIES TO BE REPORTED TO THE ARCHITECT BEFORE CARRYING OUT WORK. 4. READ WITH OTHER CONTRACT DOCUMENTS 5.IF IN DOUBT ASK.

COPY RIGHT & OWNERSHIP OF THIS DRAWING AND THE DESIGN OF THE BUILDING SHOWN ON THIS DRAWING IS VESTED IN THE ARCHITECTS WHOSE PRIOR WRITTEN CONSENT IS REQUIRED FOR ITS USE, REPRODUCTION OR FOR COPYING TO ANY THIRD PARTY.

E-mail michael@admarchitects.co.uk
web site www.admarchitects.co.uk

© COPYRIGHT – ALL RIGHTS RESERVED

PROJECT	Flint Cottage, Worthing
CLIENT	Lillywhite
DRAWING TITLE	Section A - A as Proposed
COMPUTER FILE NAME	DWG.DWG
ORIGINAL SIZE OF THIS DRAWING IS A1	
DRAWING NUMBER	

DRAWN	CHECKED	DATE	SCALE – AS SCALE RODS	PROJECT NUMBER	ACTUAL DRAWING NUMBER	REVISION
BD	MB	Feb' 2020	1:20	1735	58	C

TRINITY, STRETTINGTON, CHICHESTER, WEST SUSSEX, PO18 0LA, UNITED KINGDOM. TEL. 01243 771166

ARCHITECTS
DESIGN
&
MANAGEMENT