ORIGINAL SIZE OF THIS DRAWING IS A3


SURECAV LTD.

SURECAV SPACER SYSTEM

NOTES

1. WEEP/AIR VENTS AS REQUIRED BY LOCAL AUTHORITY

2. WITH A 100mm OVERALL CAVITY, 75mm INSULATION AND 25mm SURECAV25 IT IS POSSIBLE TO ACHIEVE A U-VALUE OF 0.18 W/M2K

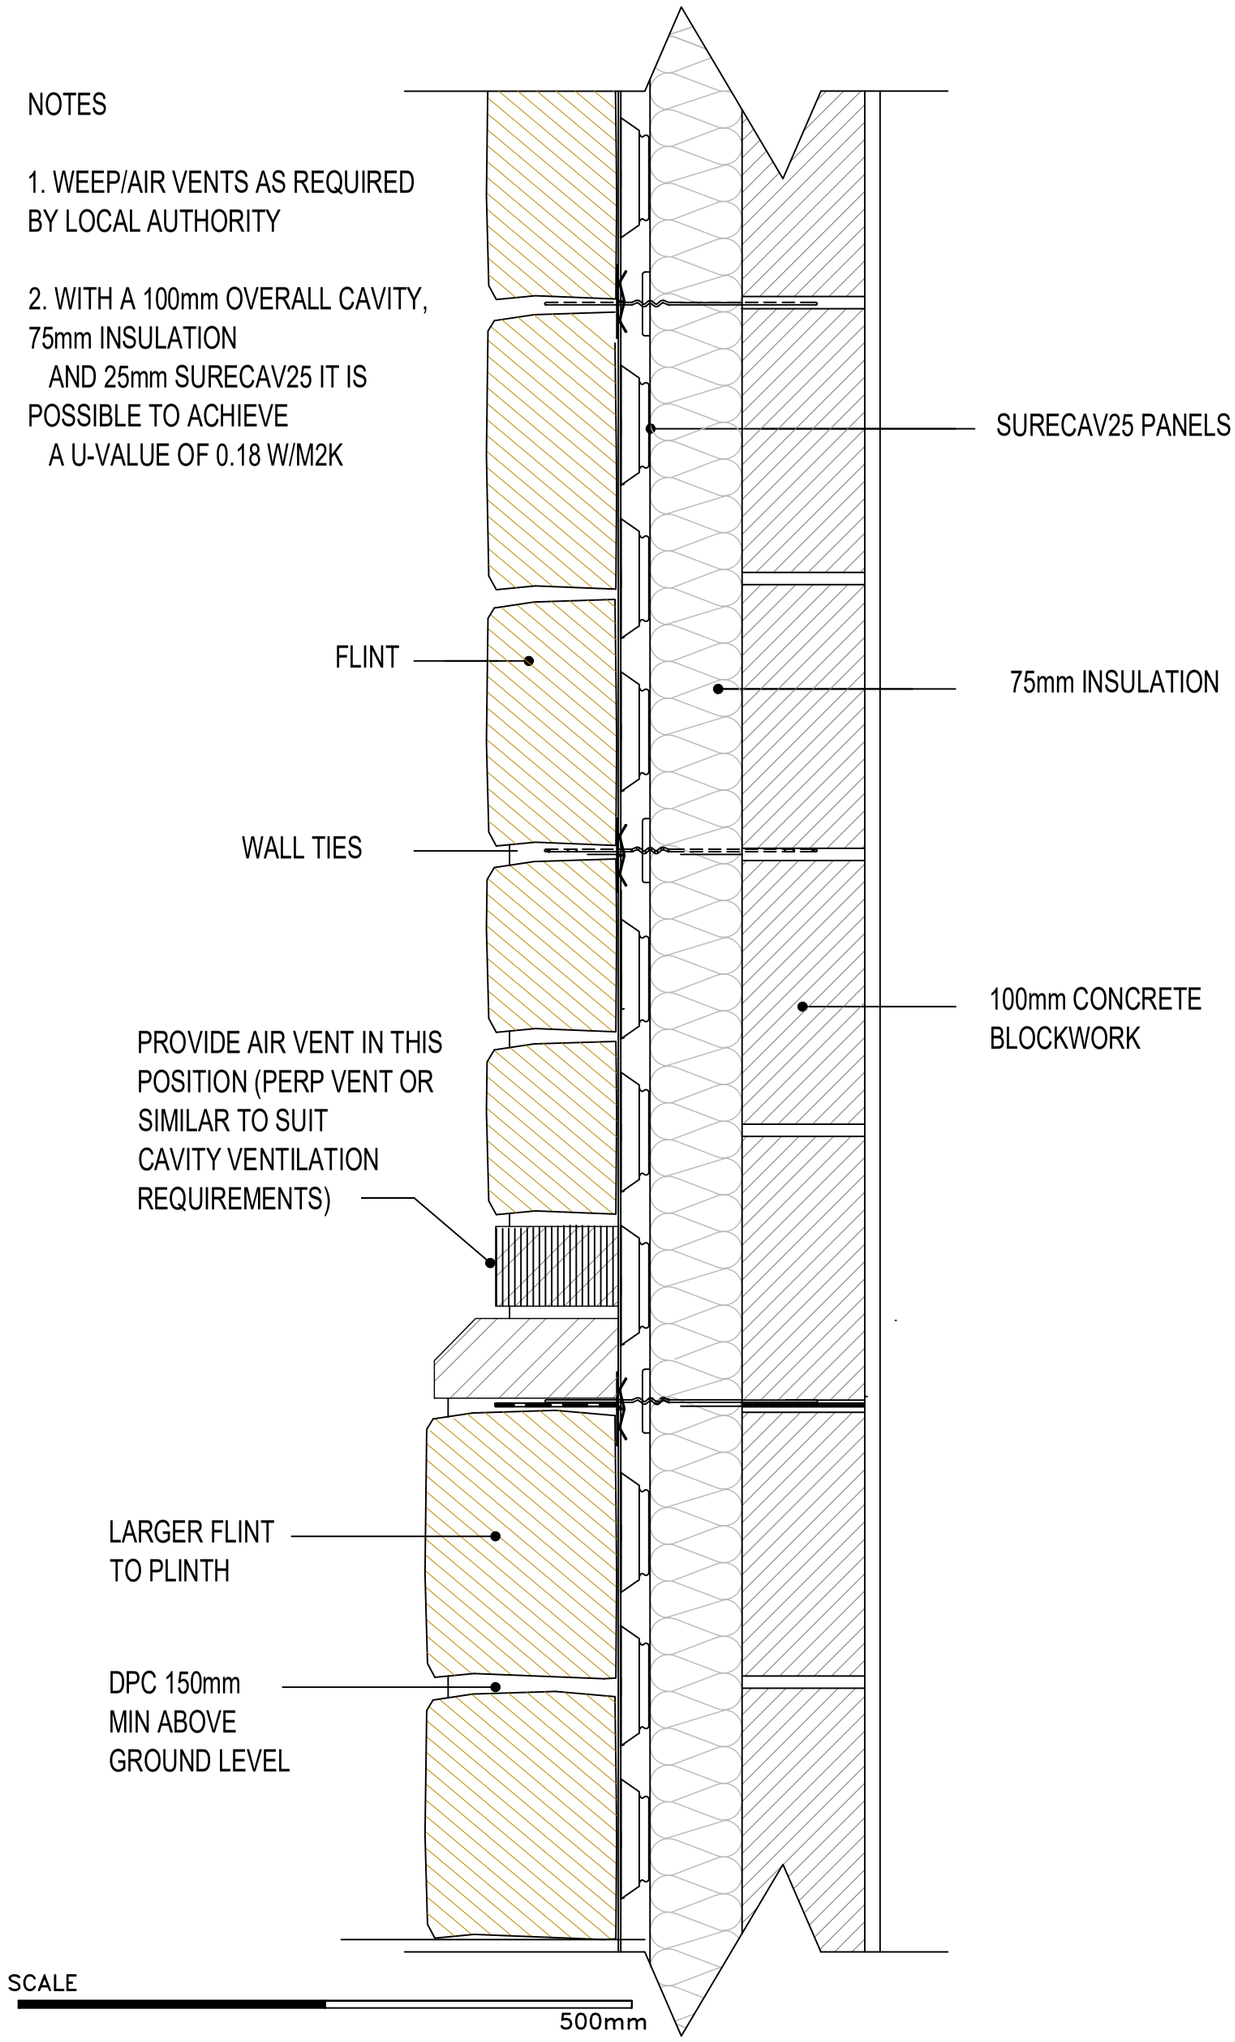

SURECAV25

NOTES: 1. DO NOT SCALE FROM THIS DRAWING (EXCEPT FOR PLANNING APPLICATION PURPOSES). 2. ALL DIMENSIONS AND LEVELS TO BE CHECKED ON SITE BEFORE CARRYING OUT WORK. 3. ALL DISCREPANCIES TO BE REPORTED TO THE ARCHITECT BEFORE CARRYING OUT WORK. 4. READ WITH OTHER CONTRACT DOCUMENTS. 5. IF IN DOUBT ASK.

© COPYRIGHT - ALL RIGHTS RESERVED
COPYRIGHT & OWNERSHIP OF THIS DRAWING AND THE DESIGN OF THE BUILDING SHOWN ON THIS DRAWING IS VESTED IN THE ARCHITECTS WHOSE PRIOR WRITTEN CONSENT IS REQUIRED FOR ITS USE, REPRODUCTION OR FOR COPYING TO ANY THIRD PARTY.

REV.	DATE	REVISIONS

E-mail michael@admarchitects.co.uk
web site www.admarchitects.co.uk

PROJECT: Flint Cottage, Worthing

CLIENT: Lillywhite

DRAWING TITLE: SureCav 25 Detail as Proposed

COMPUTER FILE NAME: DWG.DWG

ORIGINAL SIZE OF THIS DRAWING IS A3

DRAWN	CHECKED	DATE	SCALE - AS SCALE RODS	PROJECT NUMBER	DRAWING NUMBER ACTUAL DRAWING NUMBER	REVISION
BD	MB	Feb' 2020	1:5	1735	61	-

ARCHITECTS DESIGN & MANAGEMENT
TRINITY, STRETTINGTON, CHICHESTER, WEST SUSSEX, PO18 0LA, UNITED KINGDOM. TEL. 01243 771166