

ORIGINAL SIZE OF THIS DRAWING IS A1

| REV | DATE | REVISIONS
1. DO NOT SCALE FROM THIS DRAWING, EXCEPT FOR PLANNING APPLICATION PURPOSES. 2. ALL DIMENSIONS ARE LIABLE TO BE CHECKED ON SITE BEFORE CARRYING OUT WORK. 3. ALL DISCREPANCIES TO BE REPORTED TO THE ARCHITECT BEFORE CARRYING OUT WORK. 4. READ WITH OTHER CONTRACT DOCUMENTS & IN DOUBT ASK. 5. COPYRIGHT OF THIS DRAWING IS VESTED IN THE ARCHITECTS AND MUST NOT BE COPIED OR REPRODUCED WITHOUT THEIR CONSENT. 6. THIS DRAWING IS ISSUED IN CONFIDENCE FOR ITS USE FOR THE PURPOSE FOR WHICH IT IS SUPPLIED. REPRODUCTION OR COPYING IS NOT PERMITTED WITHOUT PRIOR WRITTEN CONSENT. IT MUST NOT BE LENT OR DISCLOSED TO ANY THIRD PARTY.

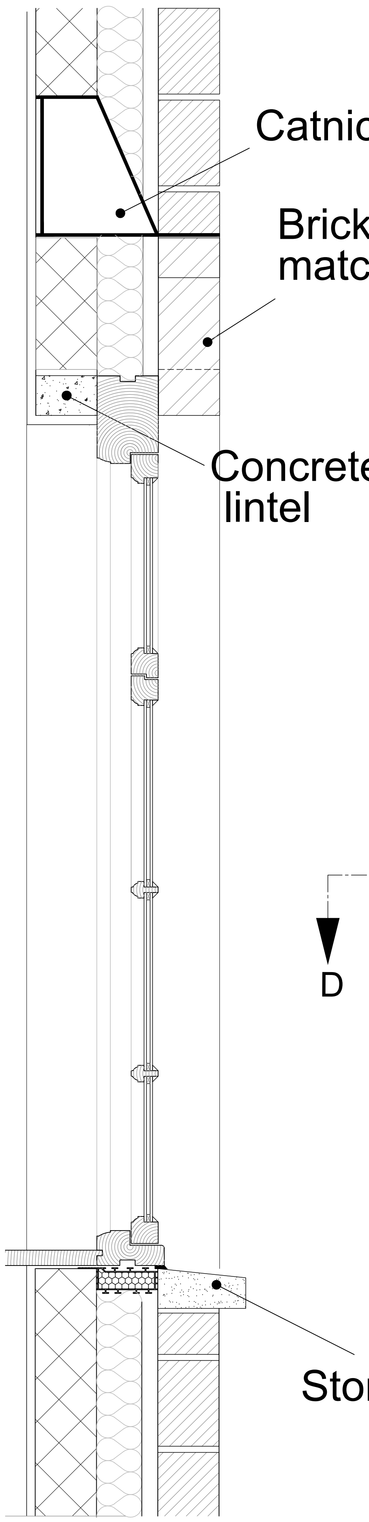


Section E - E

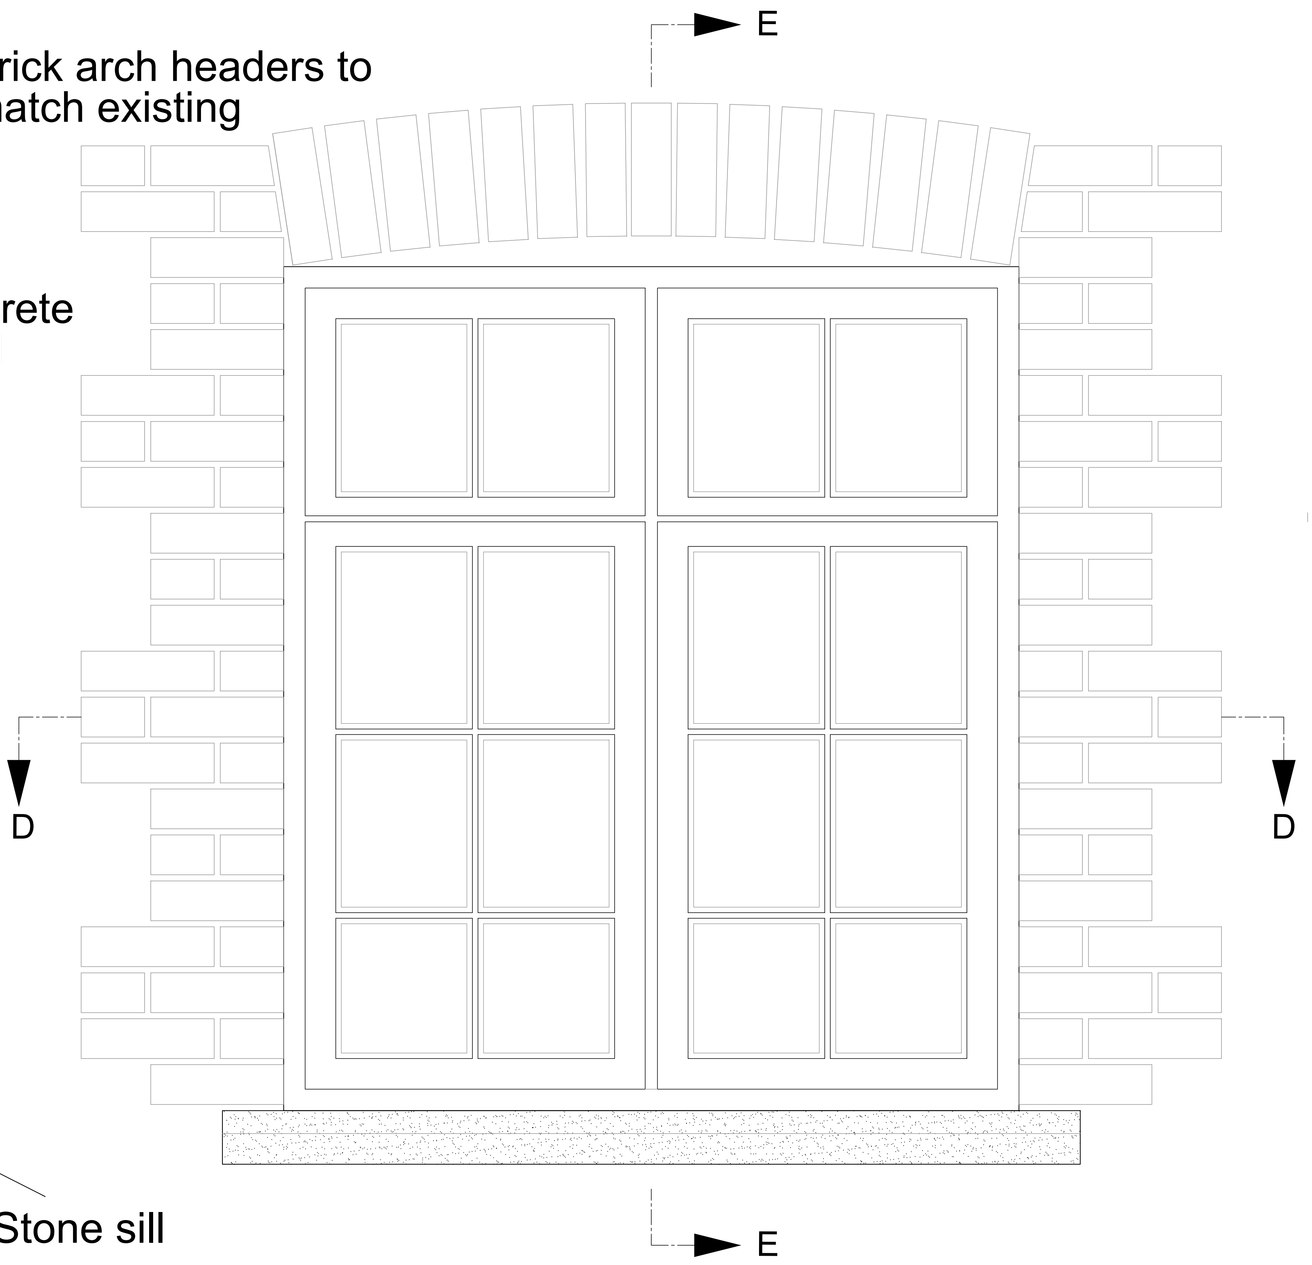

Elevation

Wooden Window to match existing widows for construction, dimensions and finish.
4mm glazing, 6mm space, 4mm glazing double glazing units

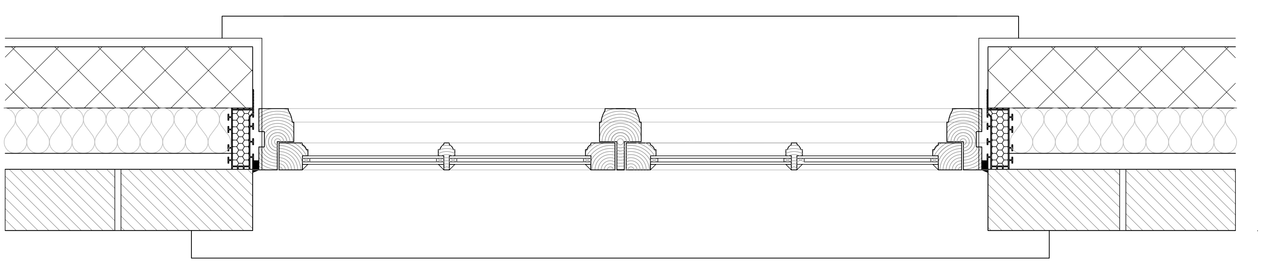

SCALE

1 METRE

Section D - D

E-mail michael@admarchitects.co.uk
web site www.admarchitects.co.uk

PROJECT: Flint Cottage, Worthing
DRAWING TITLE: Window TYP Detail as Proposed
CLIENT: Lillywhite
COMPUTER FILE NAME: DWG1.DWG
ORIGINAL SIZE OF THIS DRAWING IS A1

DRAWN	CHECKED	DATE	SCALE - AS SCALE RODS	PROJECT NUMBER	DRAWING NUMBER	REVISION
BD	MB	Feb 2020	1:5	1735	62	-

TRINITY, STRETTINGTON, CHICHESTER, WEST SUSSEX, PO18 0LA. UNITED KINGDOM. TEL. 01243 771166

ARCHITECTS DESIGN & MANAGEMENT

© COPYRIGHT - ALL RIGHTS RESERVED