
ORIGINAL SIZE OF THIS DRAWING IS A1


| REV. | DATE | REVISIONS
NOTES: 1. DO NOT SCALE FROM THIS DRAWING, EXCEPT FOR PLANNING APPLICATION PURPOSES. 2. ALL DIMENSIONS ARE TO BE CHECKED ON SITE BEFORE CARRYING OUT WORK. 3. ALL DISCREPANCIES TO BE REPORTED TO THE ARCHITECT BEFORE CARRYING OUT WORK. 4. READ WITH OTHER CONTRACT DOCUMENTS & IN CONJUNCTION WITH ALL OTHER CONSULTANTS DRAWINGS. 5. COPYRIGHT OF THIS DRAWING IS VESTED IN THE ARCHITECTS WHOSE PRIOR WRITTEN CONSENT IS REQUIRED FOR ITS USE, REPRODUCTION OR FOR COPYING TO ANY THIRD PARTY.

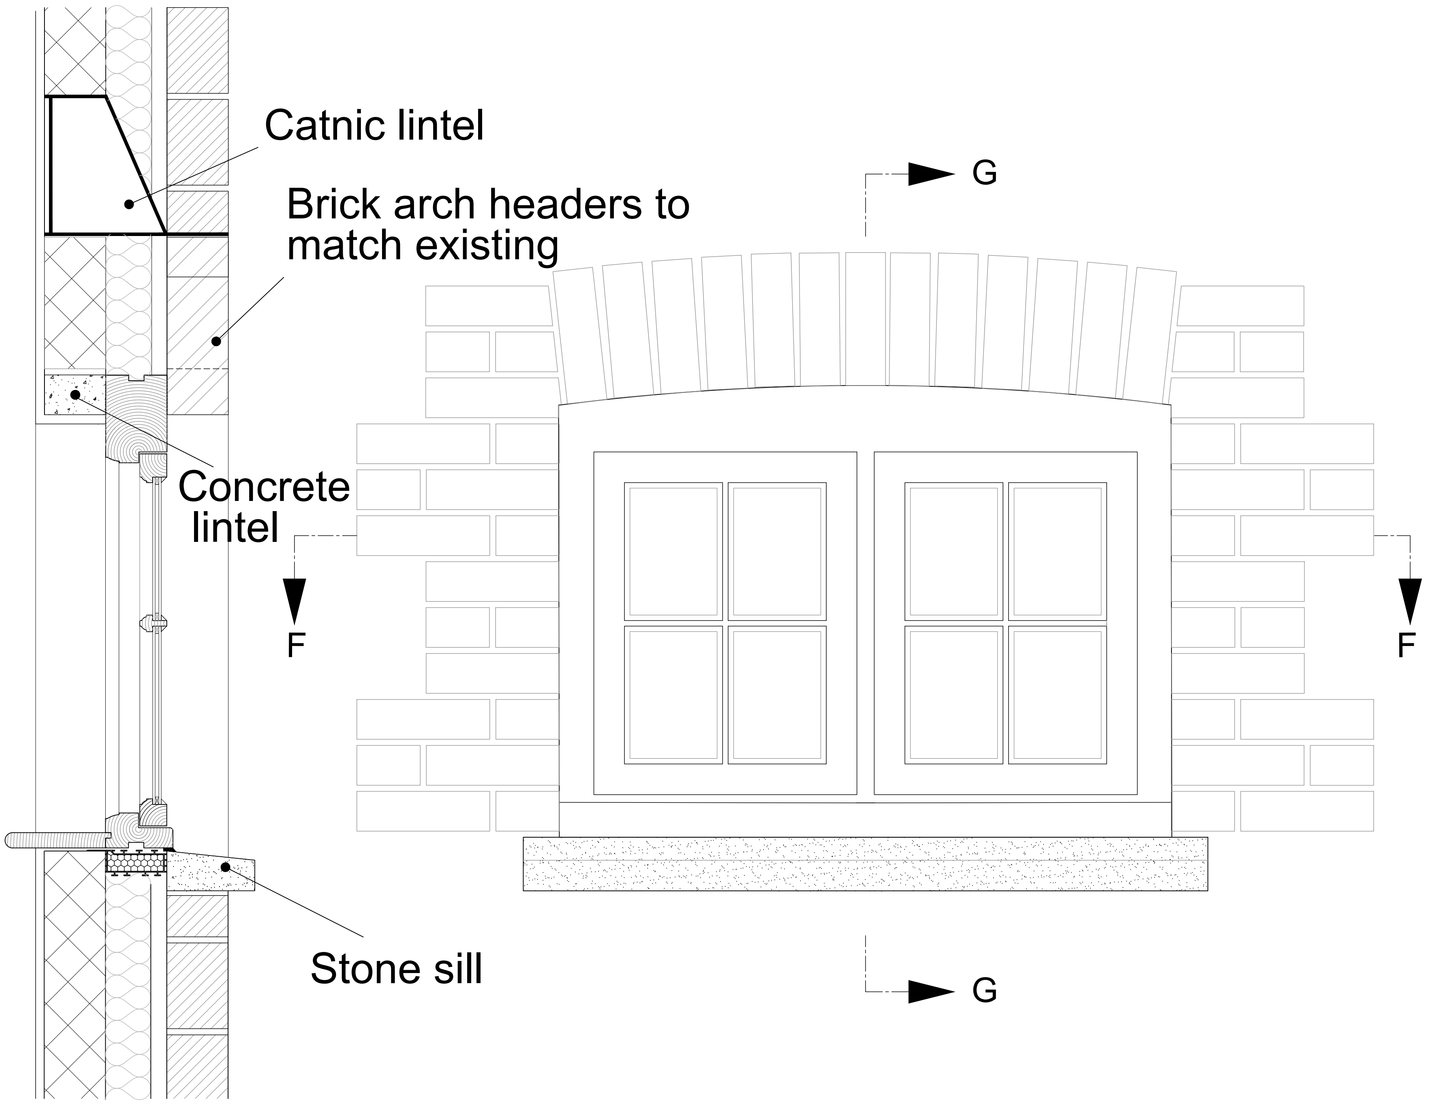

Section G - G

Elevation

Wooden Window to match existing widows for construction, dimensions and finish.
4mm glazing, 6mm space, 4mm glazing double glazing units

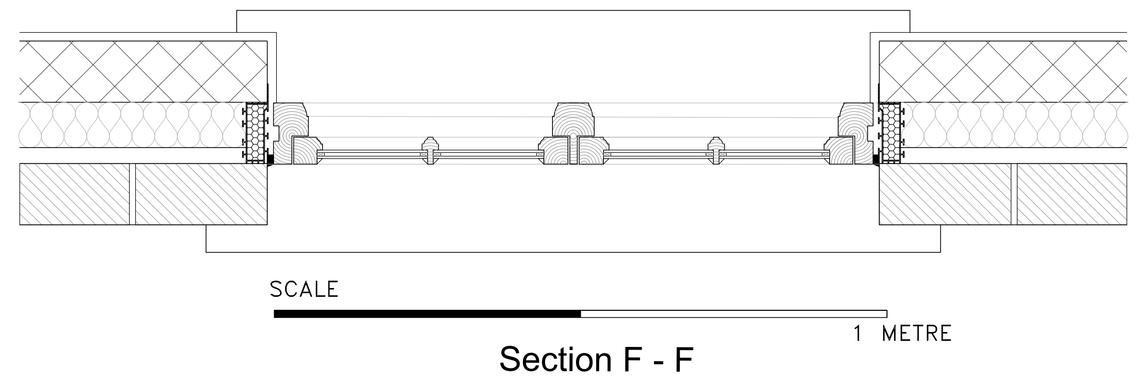

Section F - F

E-mail michael@adrmarchitects.co.uk
web site www.adrmarchitects.co.uk

PROJECT: Flint Cottage Worthing
DRAWING TITLE: Window TYP Detail as Proposed
CLIENT: Lillywhite
COMPUTER FILE NAME: DWG.DWG
ORIGINAL SIZE OF THIS DRAWING IS A1

DRAWN	CHECKED	DATE	SCALE - AS SCALE BOXES	PROJECT NUMBER	ACTUAL DRAWING NUMBER	REVISION
BD	MB	Feb' 2020	1:5	1735	63	-

TRINITY, STRETTINGTON, CHICHESTER, WEST SUSSEX, PO18 0JA. UNITED KINGDOM. TEL. 01243 771166

ARCHITECTS DESIGN & MANAGEMENT

© COPYRIGHT - ALL RIGHTS RESERVED