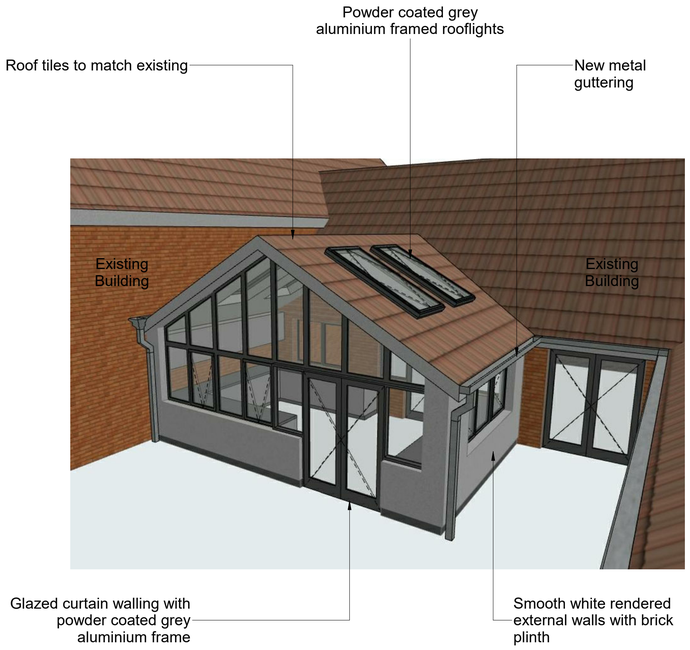



2 Proposed Courtyard East Elevation
1 : 75

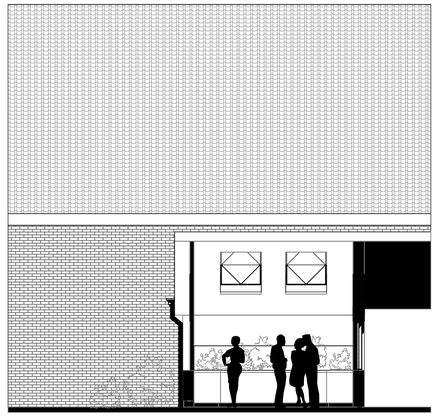

4 Proposed Courtyard Short Section
1 : 75

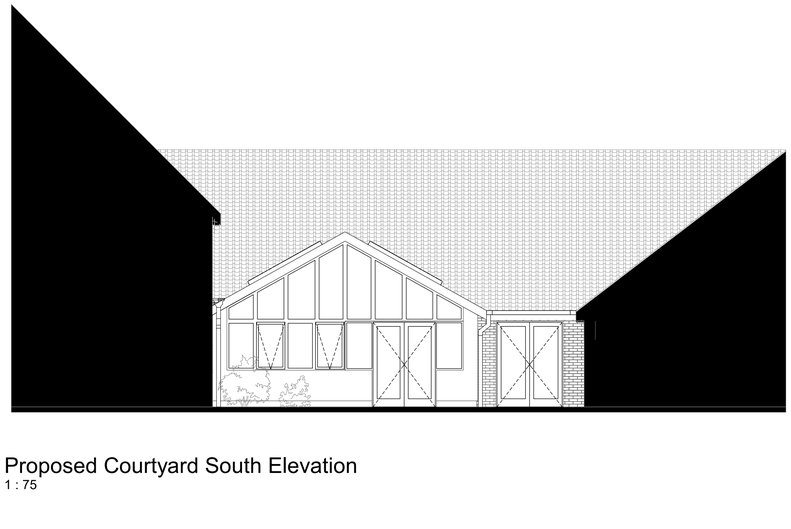

3 Proposed Courtyard South Elevation
1 : 75

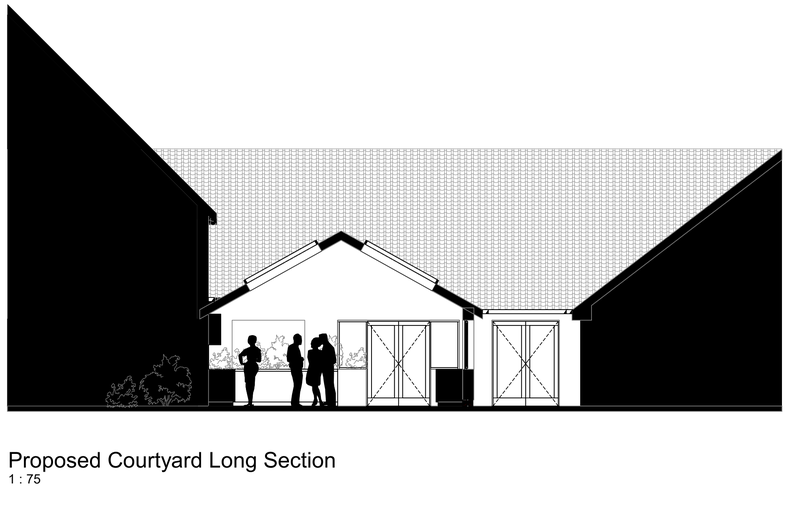

5 Proposed Courtyard Long Section
1 : 75

0m 1.5m 3m 4.5m 6m 7.5m

1:75 @ A1



KEY PLAN
scale 1:2000

KEY & CONSTRUCTION NOTES:

T1 Issued For Planning May 2020

west sussex county council

Revision
Issued For Planning

Project No.
190203

Project Title
Glebelands
Middle Road, Shoreham by Sea
BN43 6GA

Drawing Title
Proposed Greenhouse Overview

Drawing No.	Rev
190203-CHK-GL-00-DR-A-1019	T1
Drawing Date	Scale at A1
Jun 2020	1 : 75
Drawn By	Checked By
CD	TB

Status
For Planning

This drawing is the property of Chalk Creatives LTD and is protected by the Design Copyright Act 1968. No drawing or its design content must not be reproduced without written from Chalk Creatives LTD. © Copyright Chalk Creatives Ltd 2019

CHALK CREATIVES
T: 01243 956222 E: enquiries@chalkcreatives.co.uk
Chalk Creatives LTD
55 High Street, Emsworth,
Hampshire, PO10 7AN