
7 Gardner Road - Extension

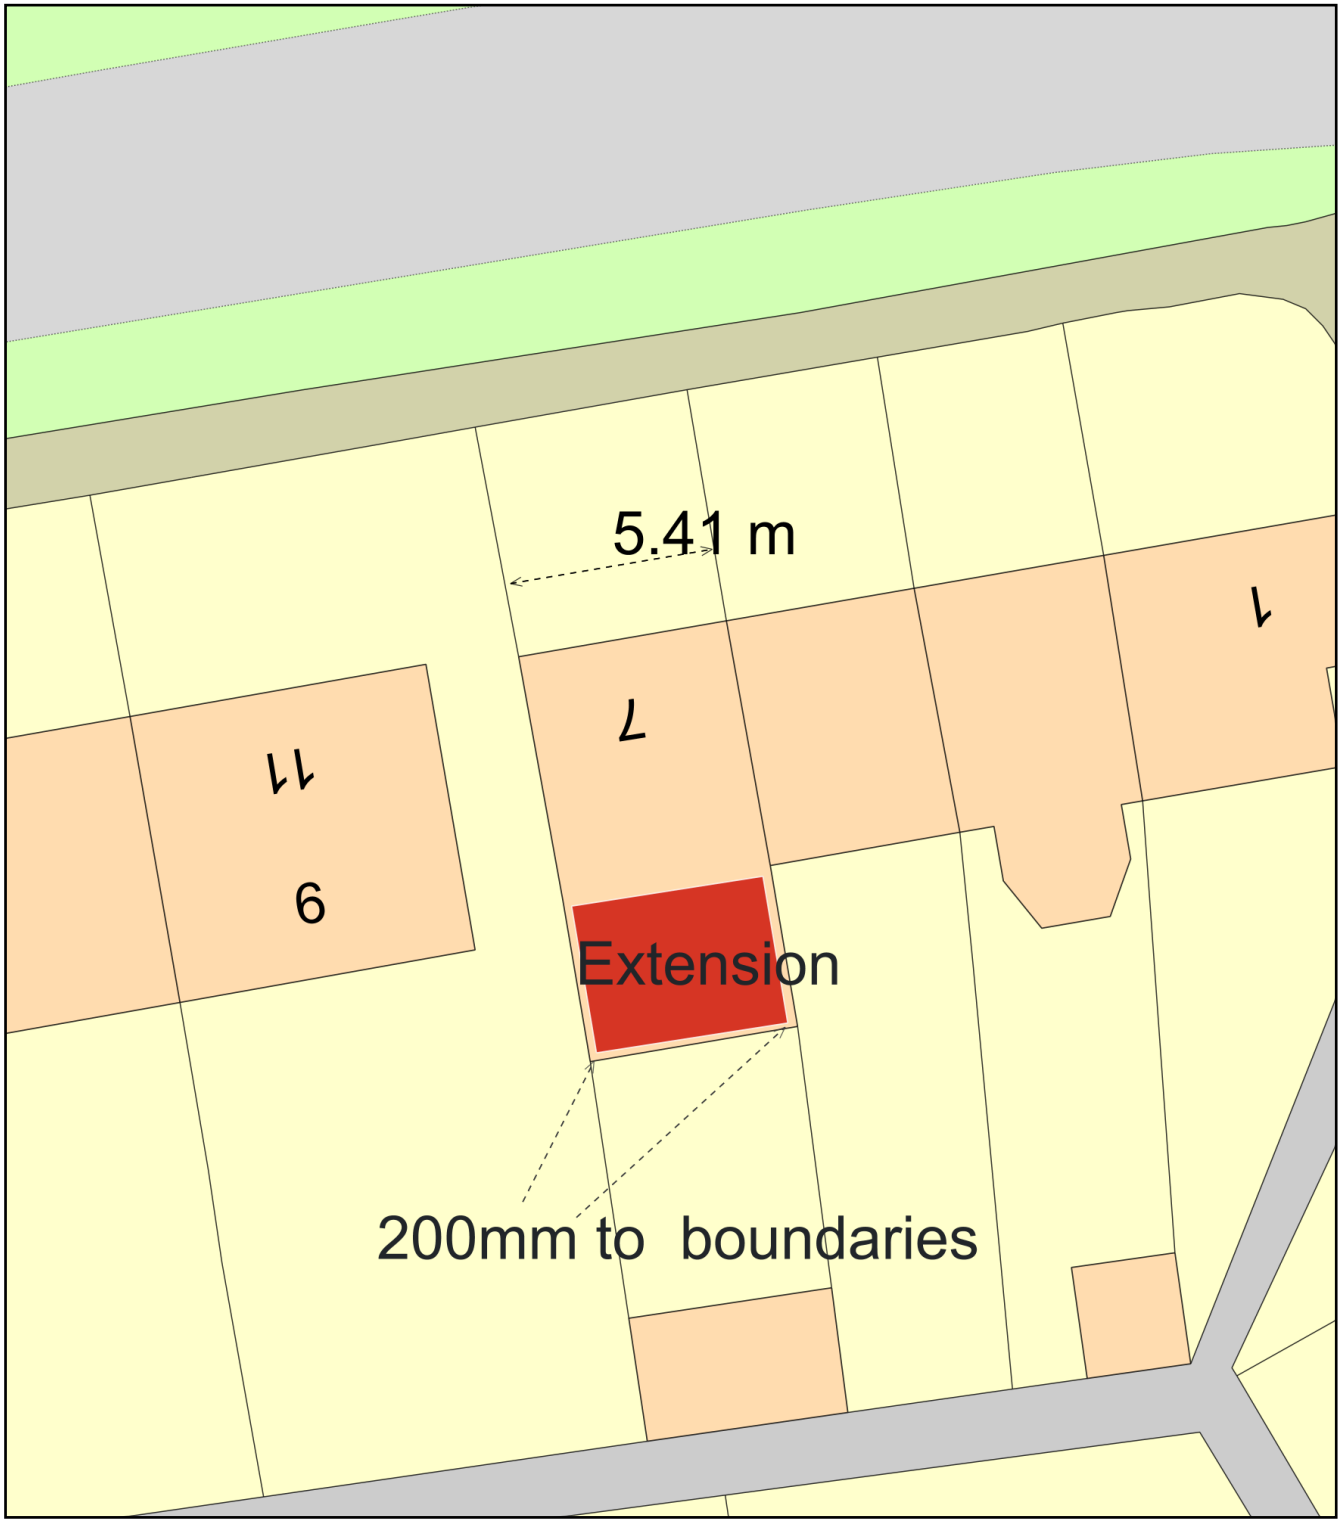

0 10
Metres

N

ReQuestaPlan

Plan Produced for: Matt Pike

Date Produced: 28 Jun 2023

Plan Reference Number: TQRQM23174154734448

Scale: 1:200 @ A4

© Crown copyright and database rights 2023 OS 100042766