
FIRST SCHEDULE

No. on Plan	Description	Situation
T1	Common Holly (Ilex aquifolium)	North-west side of 'Avon Cottage', Durrington Hill
T2	Sycamore (Acer pseudoplatanus)	Southern side of 'Brambledown', Durrington Hill, adjacent to the boundary with 'Avon Cottage', Durrington Hill
A1	Area of mixed trees species, including Elm (Ulmus procera) Hazel (Corylus avellana) Sycamore (Acer pseudoplatanus) Deodar (Cedrus deodara) and Holm Oak (Quercus ilex)	Western side of the front gardens of 'Brambledown' and 'Avon Cottage' extending into the northern and eastern sides of the grounds of 'Brambledown', Durrington Hill
G1	Group of 2 trees, consisting of 1 Wild Cherry (Prunus avium) and 1 Evergreen Magnolia (Magnolia grandiflora)	Rear garden of 'Avon Cottage', Durrington Hill adjacent to the southern boundary

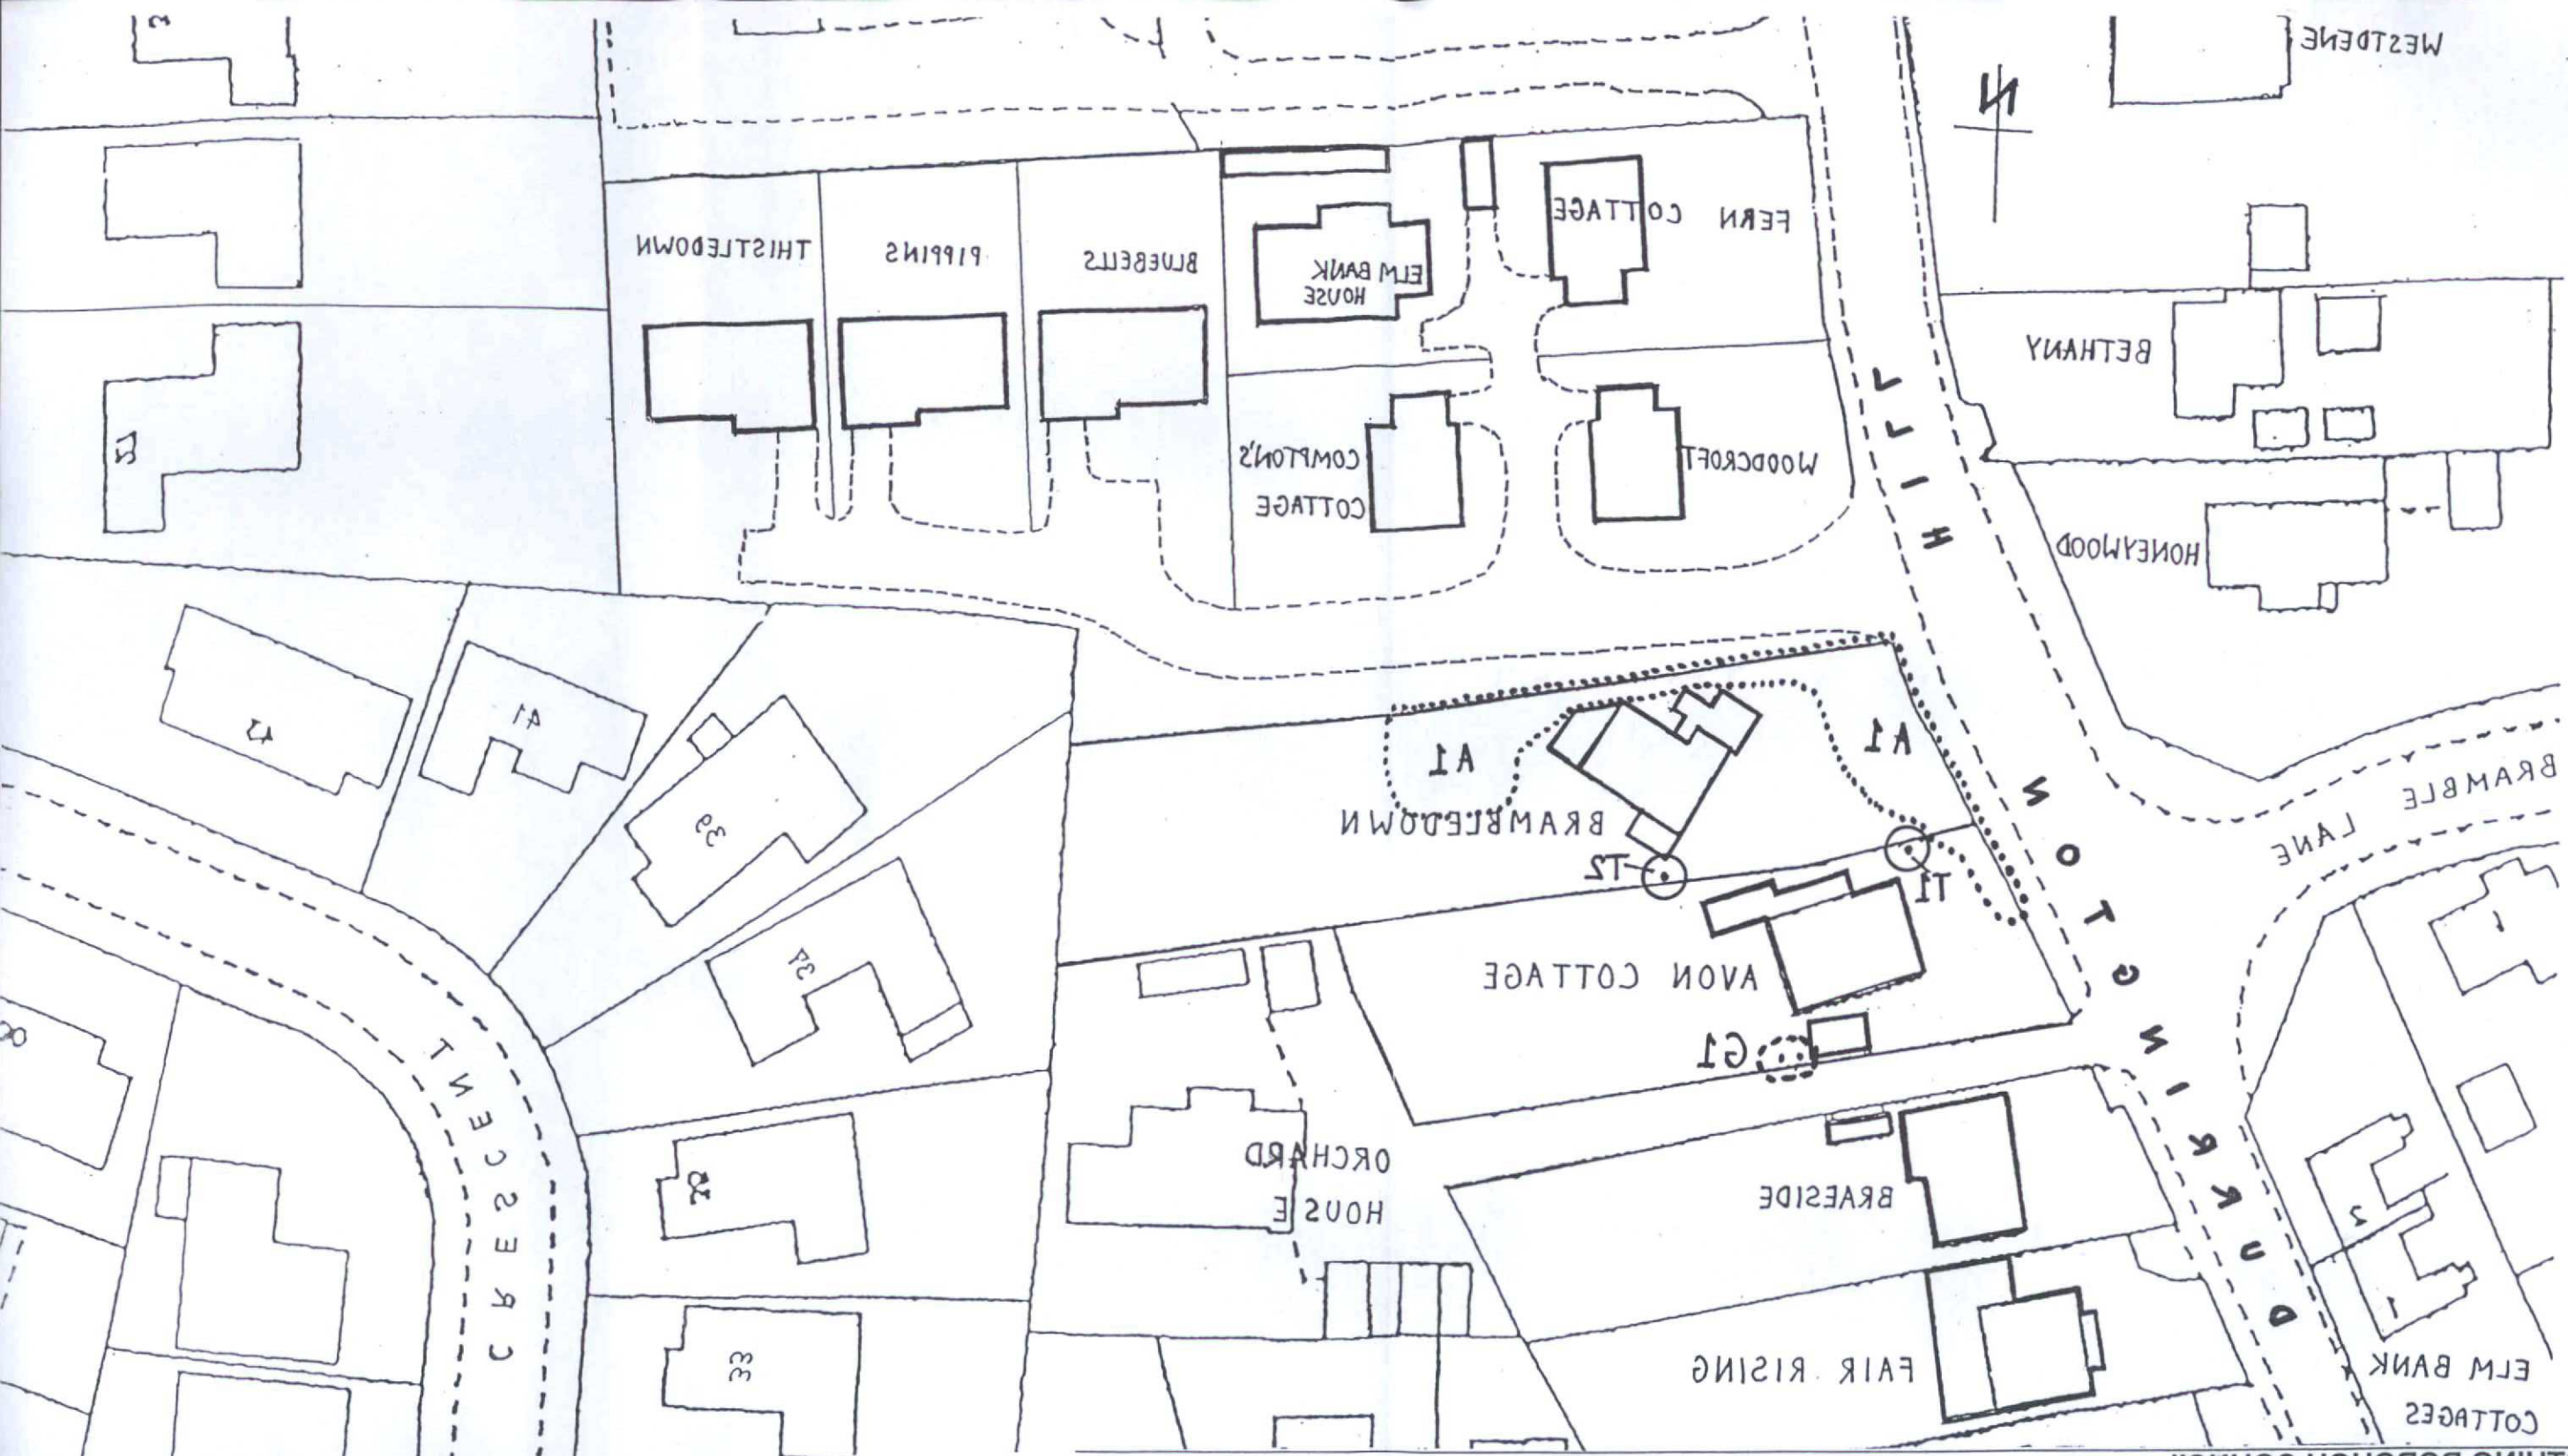

WORTHING BOROUGH COUNCIL

THE WORTHING TREE PRESERVATION ORDER NO.7, 1998

'BRAMBLEDOWN' AND 'AVON COTTAGE', DURRINGTON HILL, WORTHING

SCALE:	1 : 500 (Approx)
DATE:	March 1998
DRAWING NO:	DC/98/0013
DRAWN BY:	HBM

M. E. BLEAKLEY Dip.TP., MRTPI.,
Head of Planning
Town Hall, Chapel Road,
Worthing, West Sussex BN11 1LF

(c) Crown Copyright

Licence No. LA 086169