Do Not Scale. All dimensions and conditions are to be checked on site prior to preparing drawings or commencing any work. © This drawing is the property of JDRM Architectural Design LLP and protected by the Copyright, Designs and Patents Act, 1988

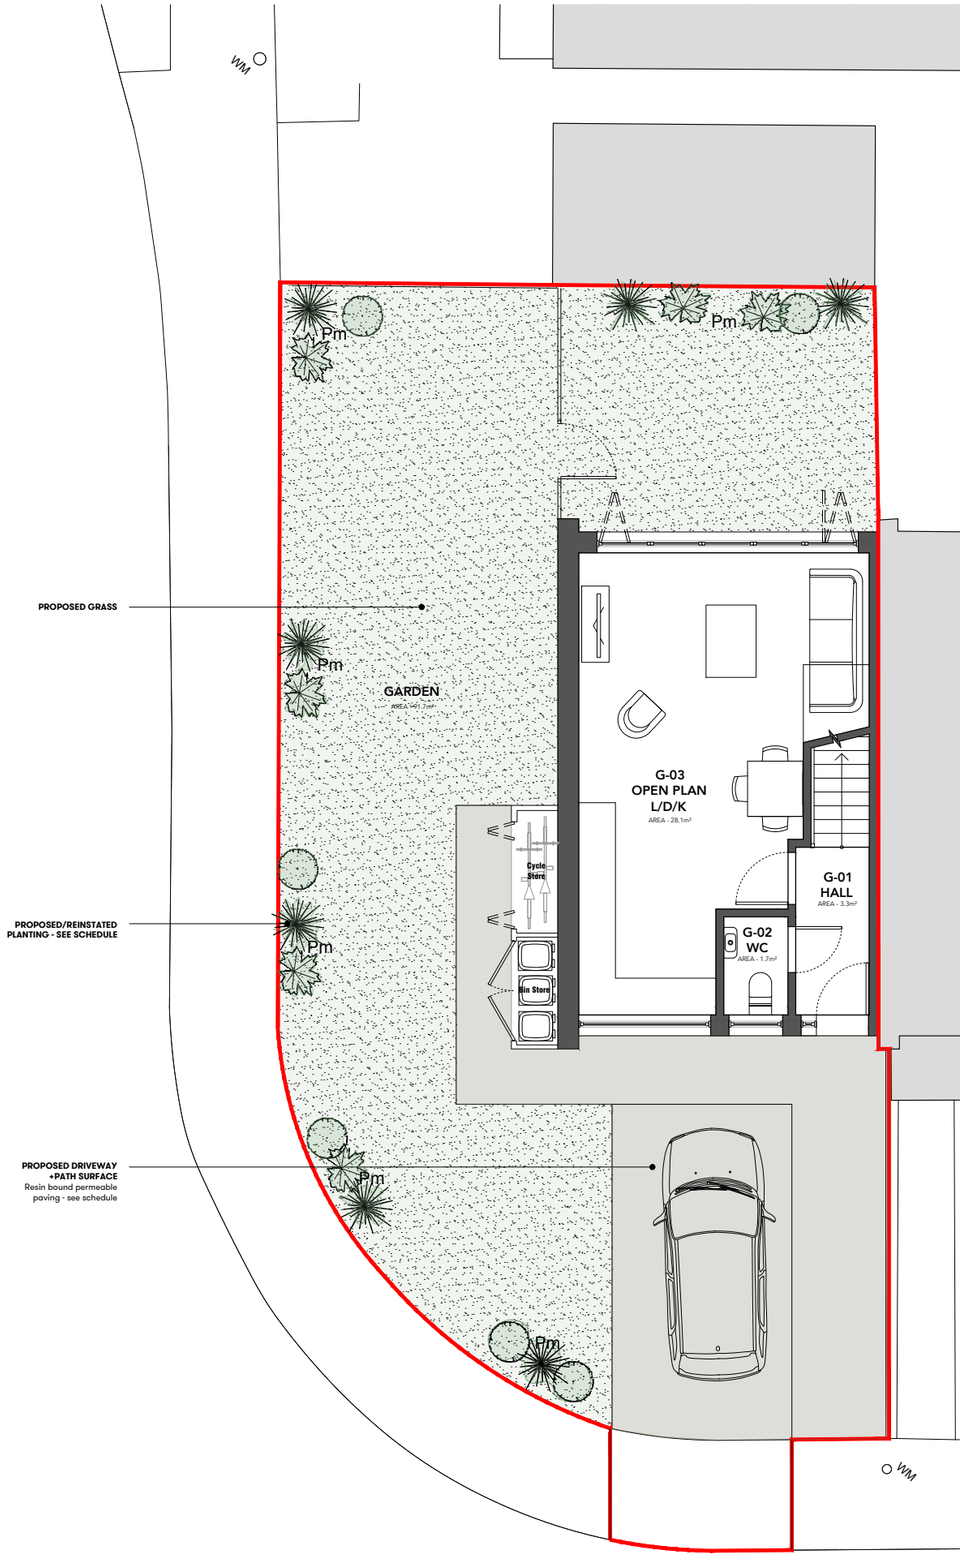

01-Proposed Plan 1:100

Ground Floor

N

0 0.5 1 2 3 4 5 10

Scale in metres

KEY:

Planting Mix refered to as ‘Pm’ due to varied mixture on the site, to make feel more natural.



Rosmarinus officinalis



Calamagrostis 'Karl Foerster'



Potentilla ‘Primrose Beauty’



Euphorbia wulfenii

A	16/02/23	ISSUE FOR APPROVAL		GG	RM
	Date:	Notes:		Drawn:	Checked:

Project:

Brook Way, Lancing

Land Adjacent to 80 Brook Way, Lancing, BN15 8DH
The Nice Group Ltd

JDRM architectural design llp

drawing number:

2185(21)1000

rev:

A

Proposed Landscaping Plans

Scale: 1:100 @A3

Issued for:

APPROVAL

Drawn by: GG

Checked by: RM

STUDIO 8 | BEACONSFIELD STUDIOS | 25 DITCHLING RISE BRIGHTON | BN1 4QL
w w w . j d r m a r c h i t e c t u r e . c o m