
ADUR & WORTHING
PLANNING SERVICES
PLAN | AWDM/0458/17
DATE VALID | 28 MAR 2017

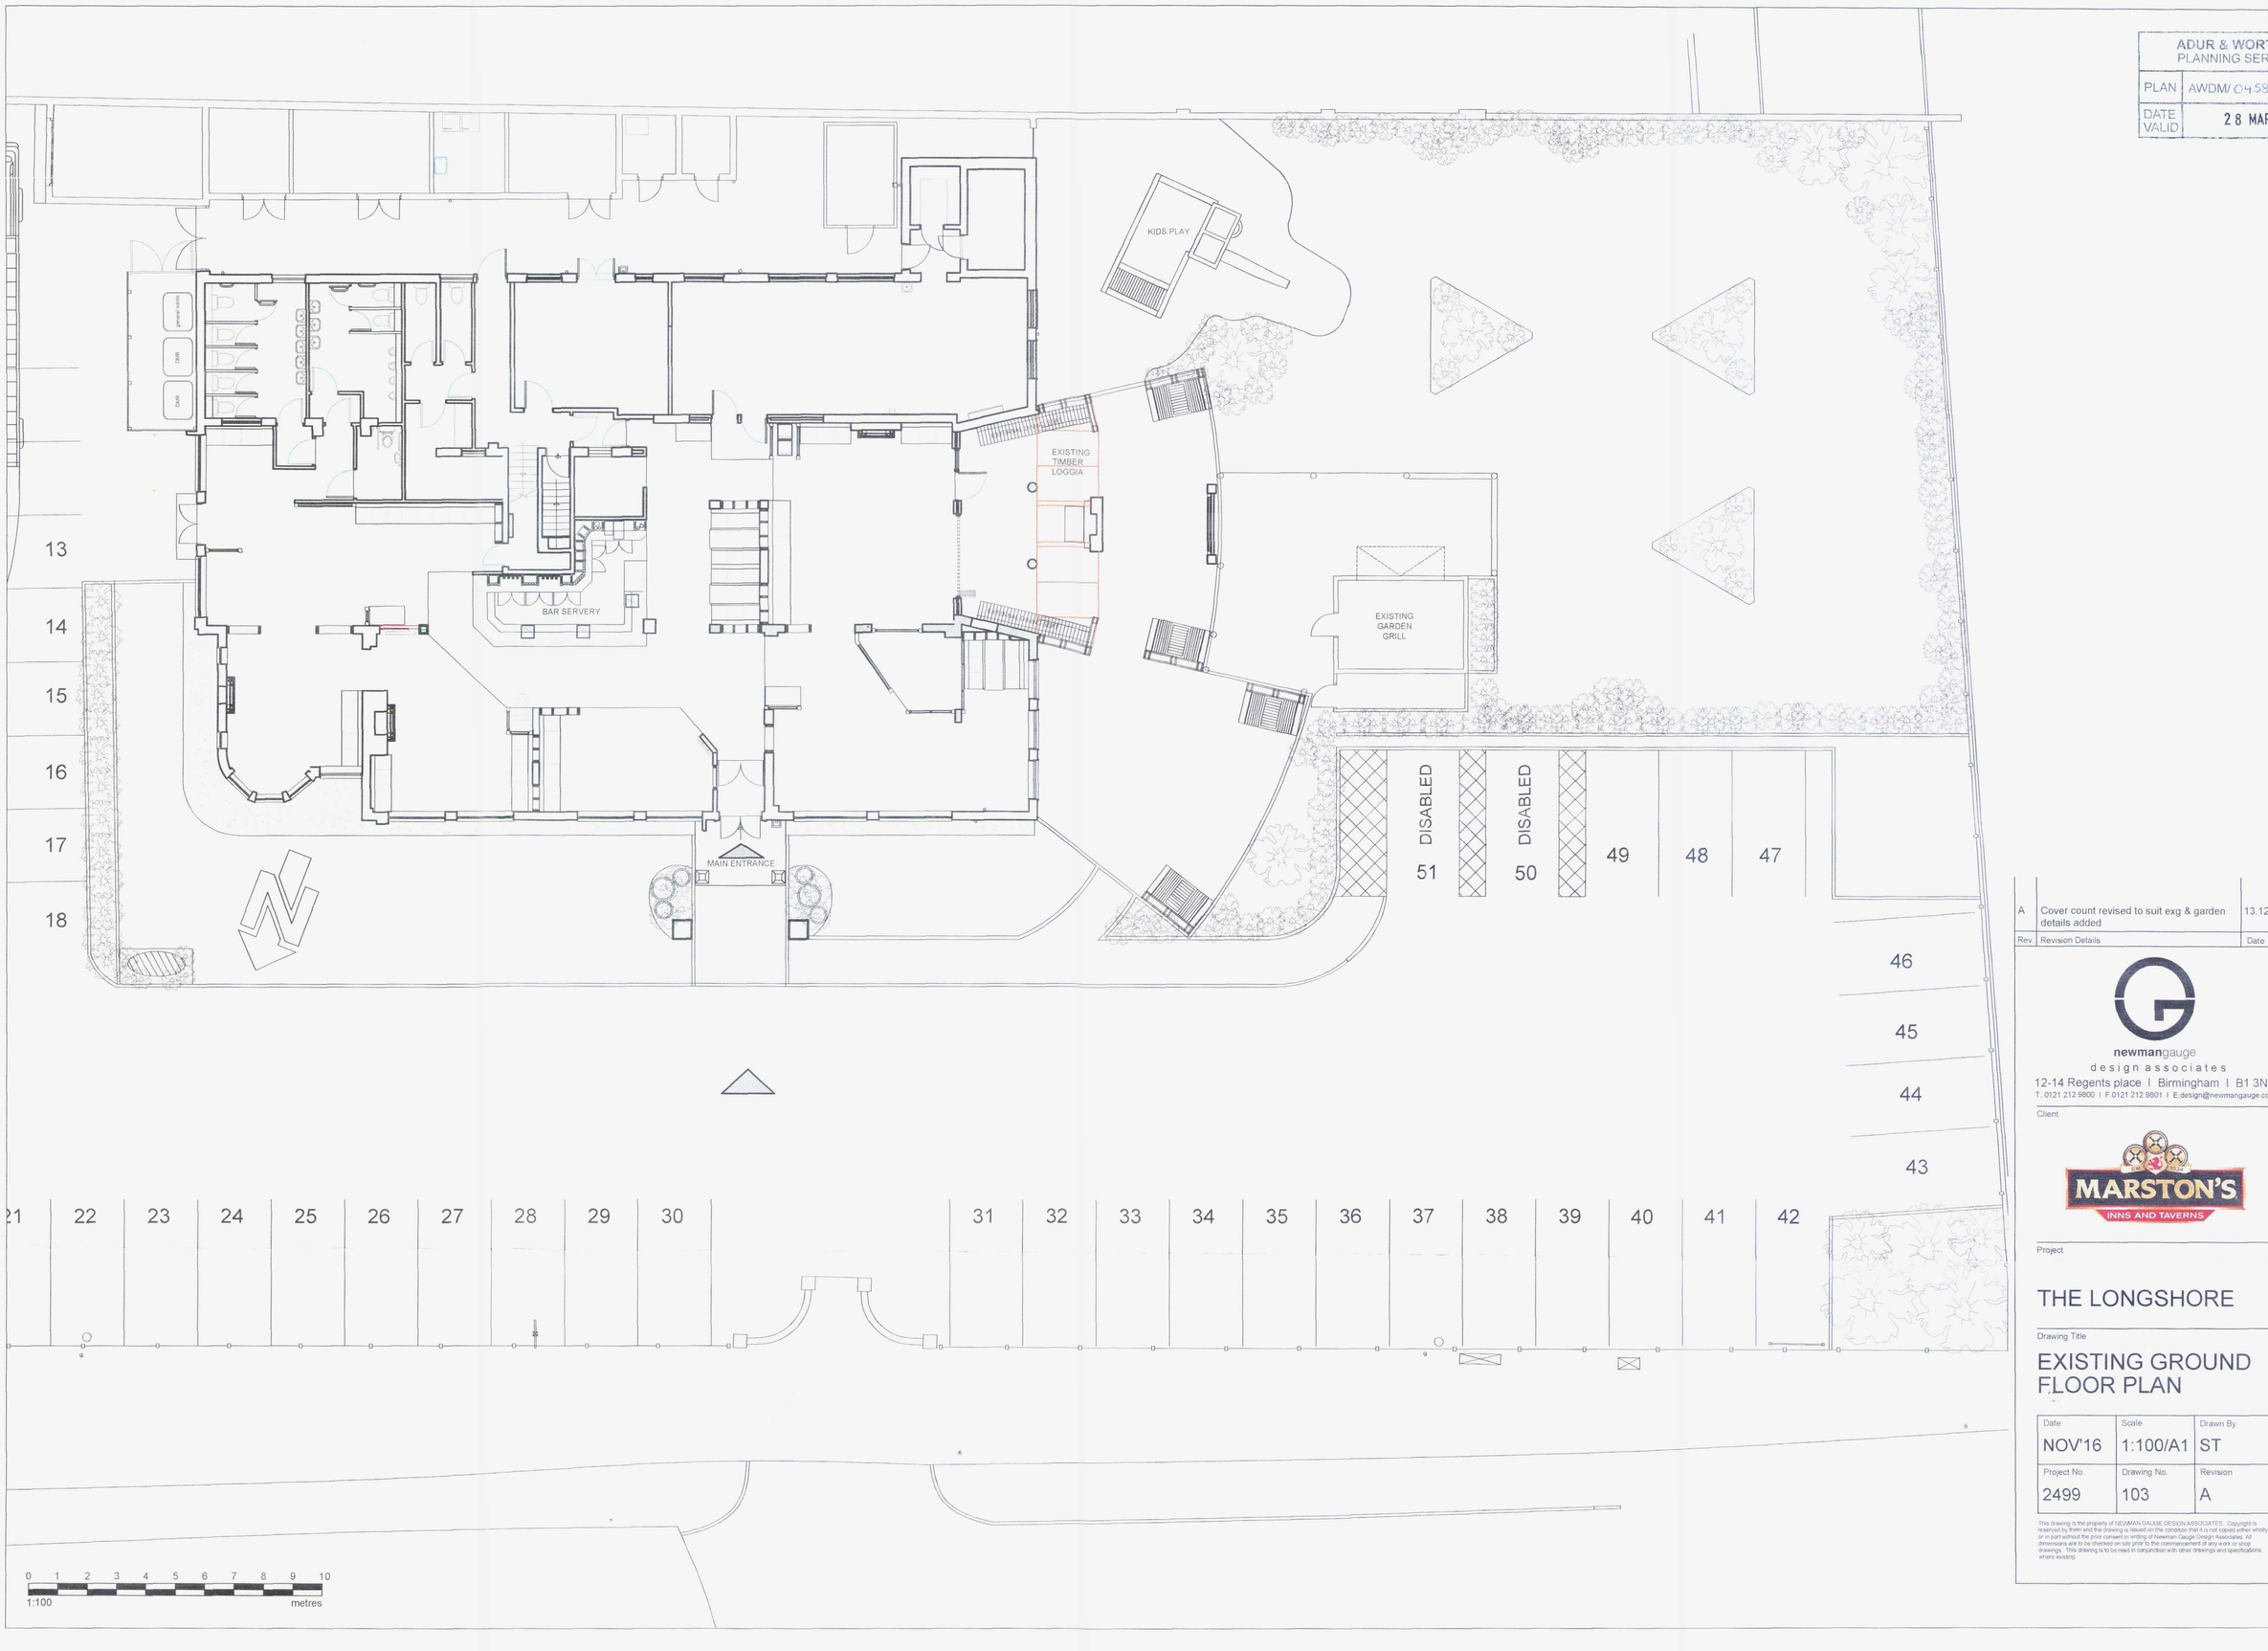

Rev.	Revision Details	Date
A	Cover count revised to suit exg & garden details added	13.12.16

newmangauge
design associates
12-14 Regents place I Birmingham I B1 3NJ
T. 0121 212 9800 I F.0121 212 9801 I E.design@newmangauge.com

Client

MARSTON'S
INNS AND TAVERNS

Project

THE LONGSHORE

Drawing Title

EXISTING GROUND FLOOR PLAN

Date	Scale	Drawn By
NOV'16	1:100/A1	ST
Project No.	Drawing No.	Revision
2499	103	A

This drawing is the property of NEWMAN GAUGE DESIGN ASSOCIATES. Copyright is reserved by them and the drawing is issued on the condition that it is not copied either wholly or in part without the prior consent in writing of Newman Gauge Design Associates. All dimensions are to be checked on site prior to the commencement of any work or shop drawings. This drawing is to be read in conjunction with other drawings and specifications where existing.