
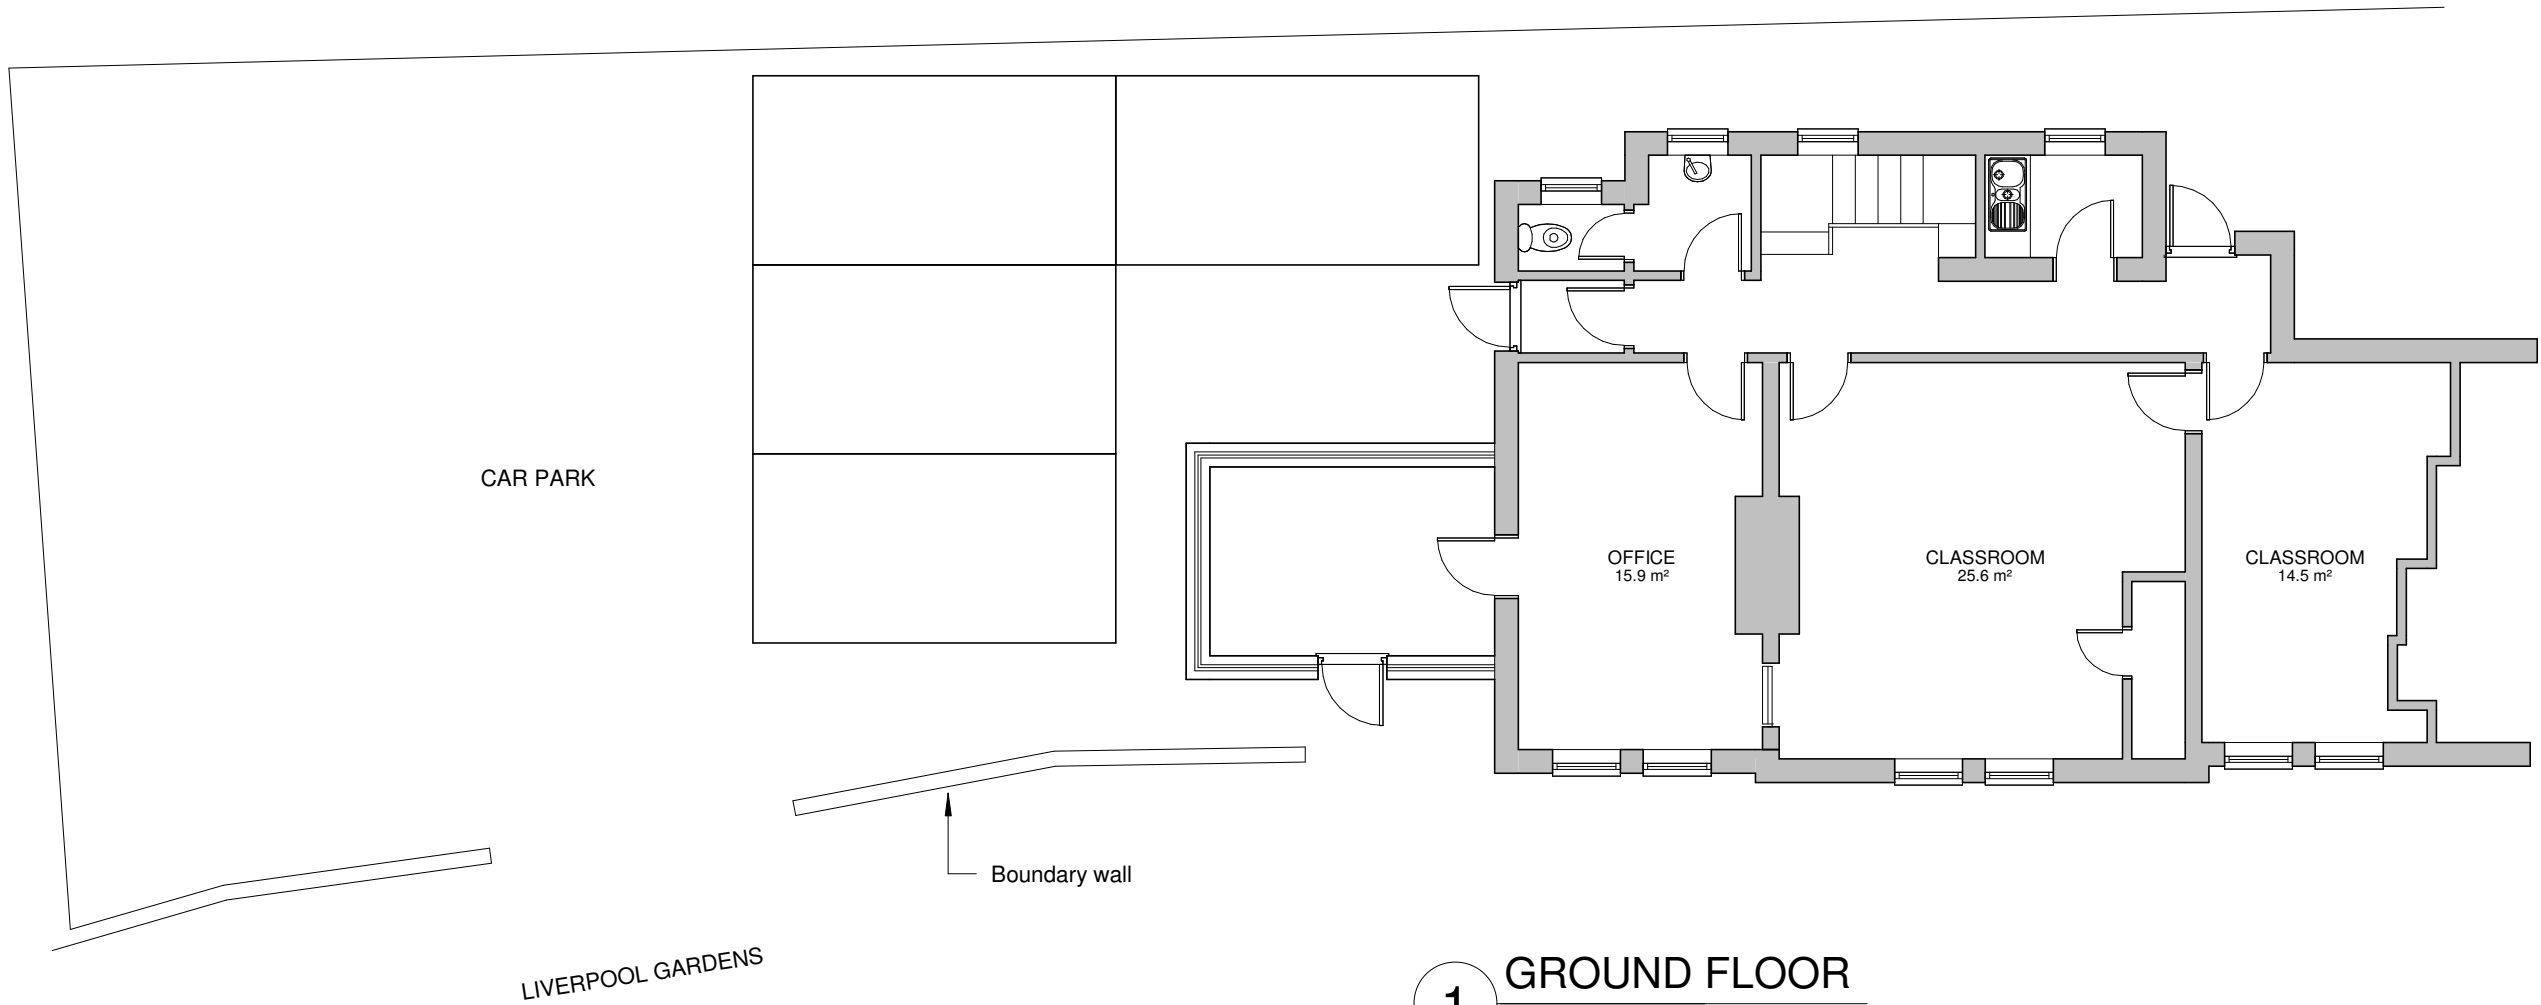


VISUAL SCALE 1:100 @ A3

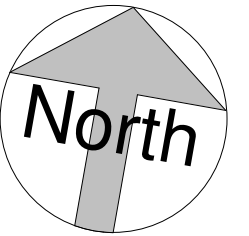

1 GROUND FLOOR
1 : 100

 ARCHITECTURE AND INTERIOR DESIGN		
info@kronadesign.co.uk kronadesign.co.uk 01903 256150		
PROJECT New Rear Garden Area		
ADDRESS 17 Liverpool Gardens Worthing West Sussex		
TITLE Existing Plans		
CLIENT Educate U		
DRAWN JLB	STATUS Planning	DATE 12/03/26
SCALE (@ A3) 1 : 100		PROJECT NUMBER KD.1877
DRAWING NUMBER A.100		REV