
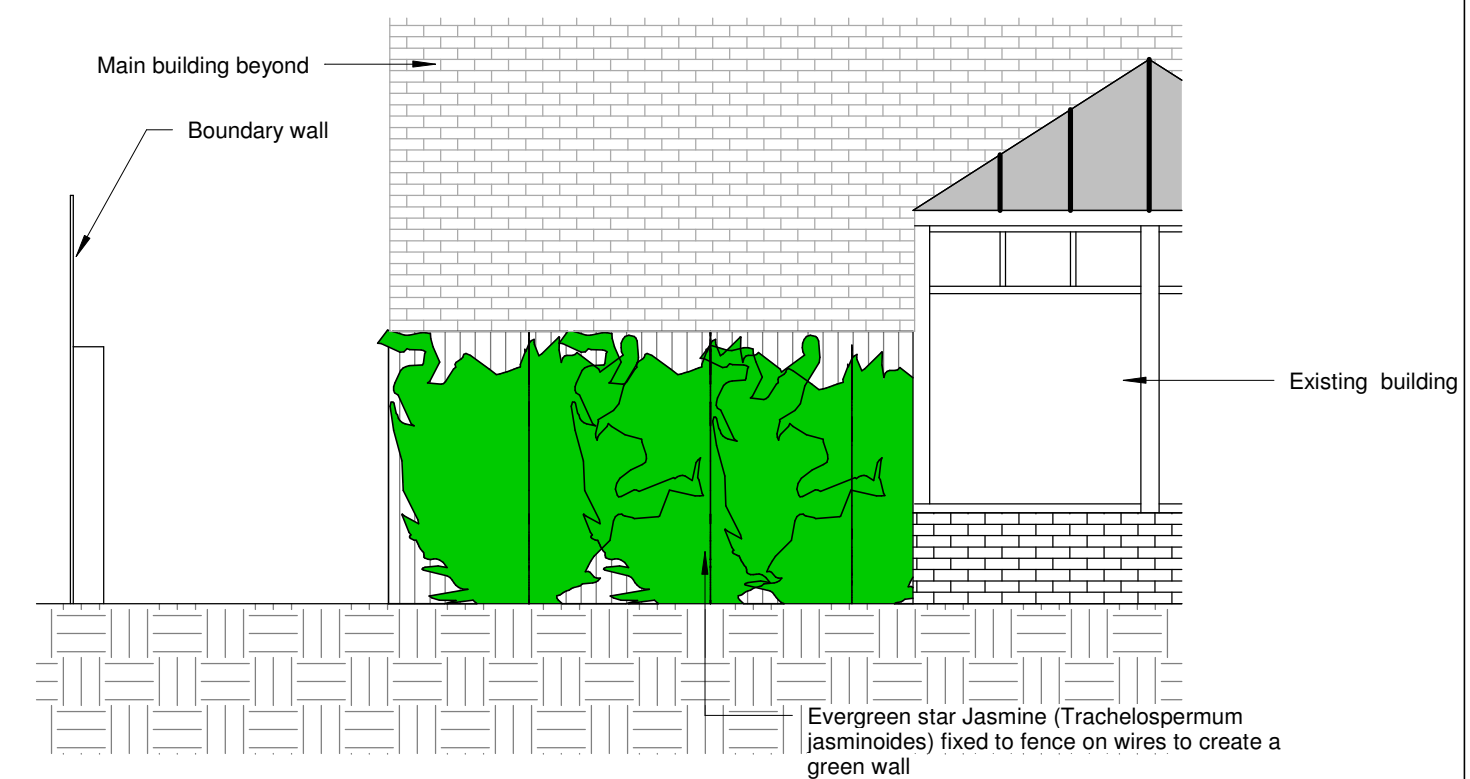


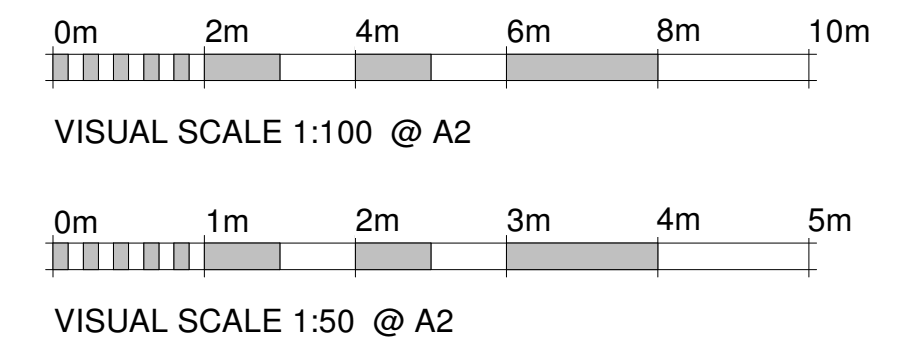

Evergreen star Jasmine
(*Trachelospermum
jasminoides*) fixed to fence on
wires to create a green wall

New close boarded fence to
enclose new garden

1800

4 ELEVATION FACING NORTH
1 : 50

[illegible]

4 Union Place | Worthing | BN11 1LG
info@kronadesign.co.uk
kronadesign.co.uk
01903 256150

PROJECT

New Rear Garden Area

ADDRESS

17 Liverpool
Gardens
Worthing
West Sussex

TITLE

Proposed Plan

CLIENT

Educate U

DRAWN JLB	STATUS Planning	DATE 12/03/26
SCALE (@ A2) As indicated	PROJECT NUMBER KD.1877	
DRAWING NUMBER A.101		REV

© KRONA DESIGN