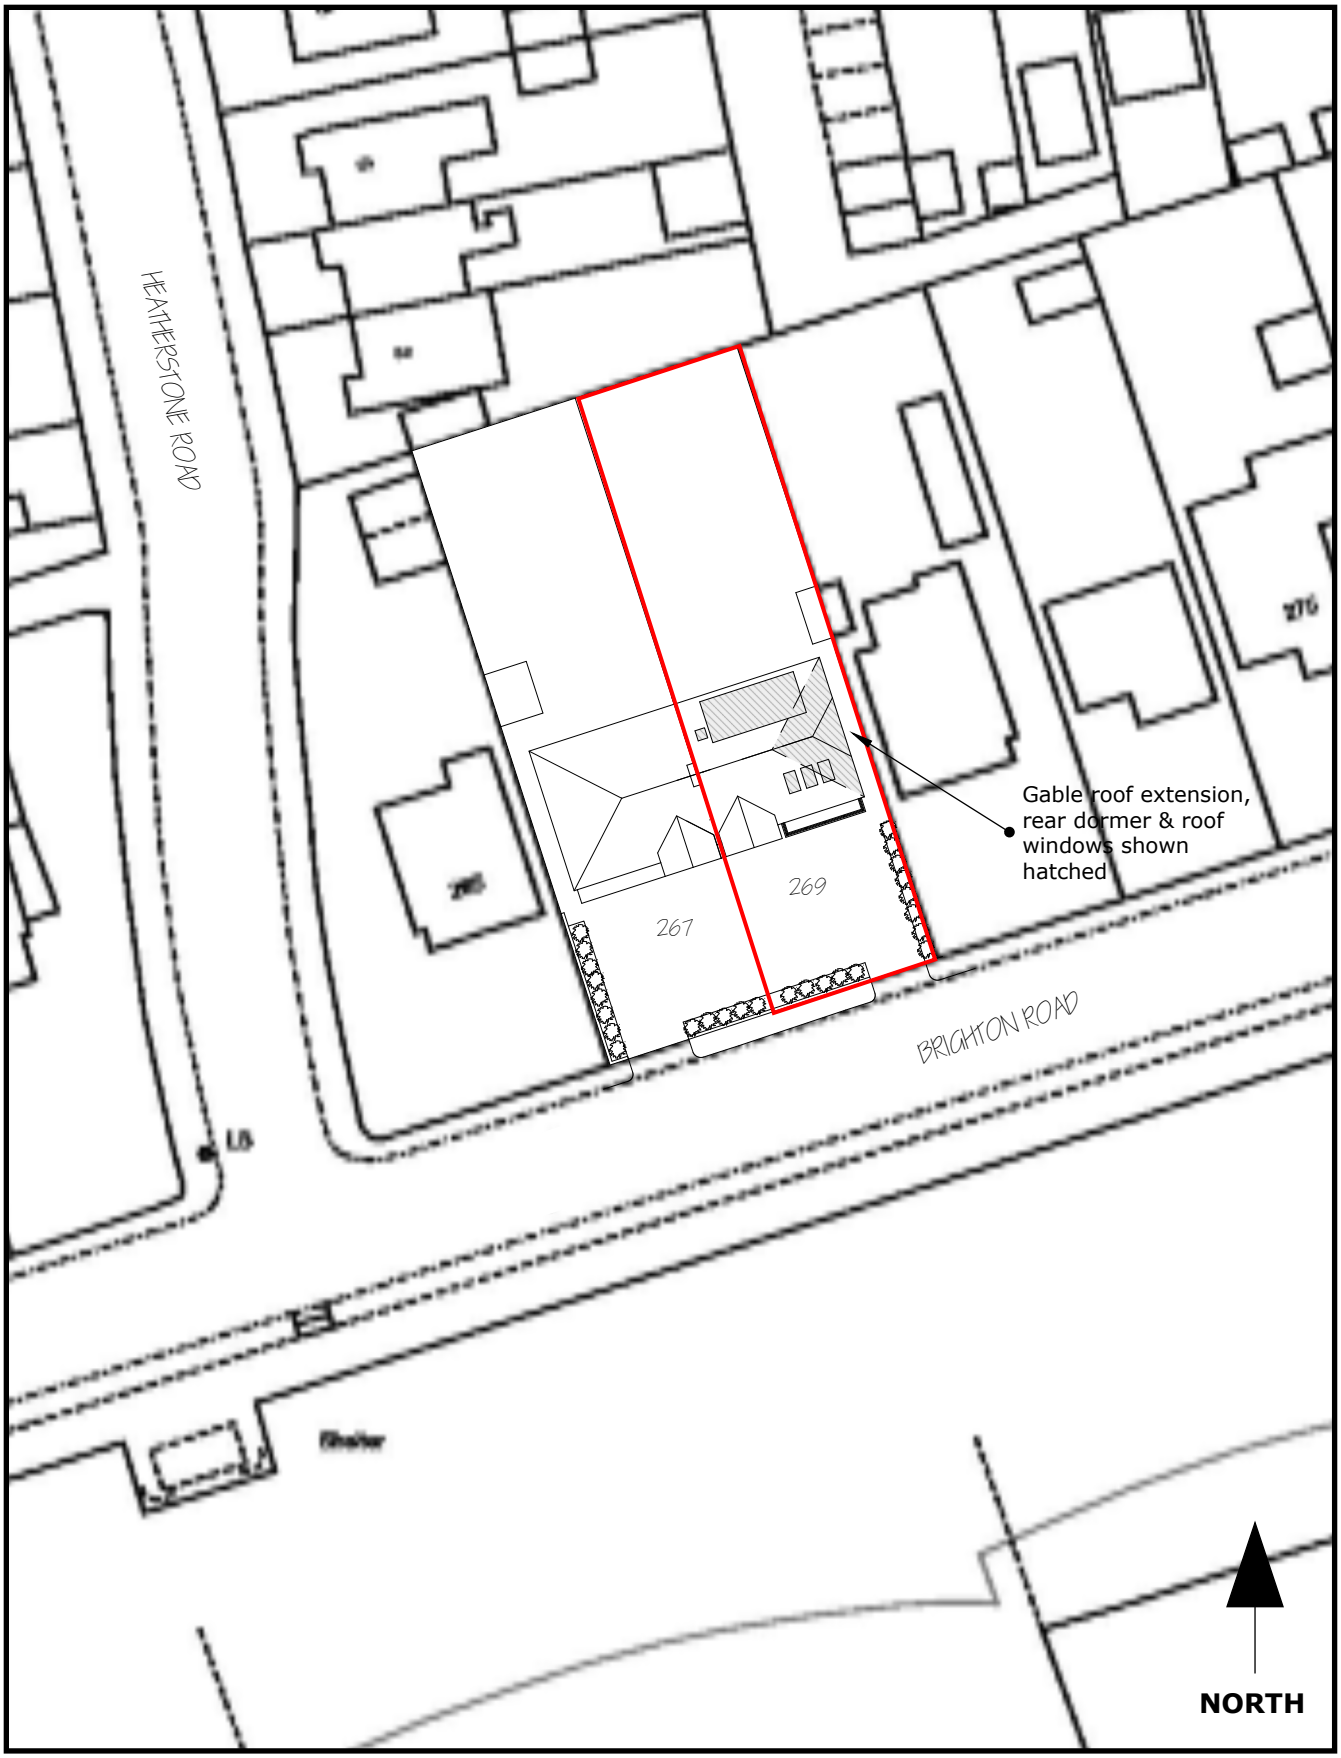


BLOCK PLAN:

269 BRIGHTON ROAD, WORTHING, WEST SUSSEX, BN11 2HG

12/05/2023

DRWG No: DS/TONYLOFT/02

0 5 10 15 20 25m

SCALE 1:500 @ A4 PAPER SIZE