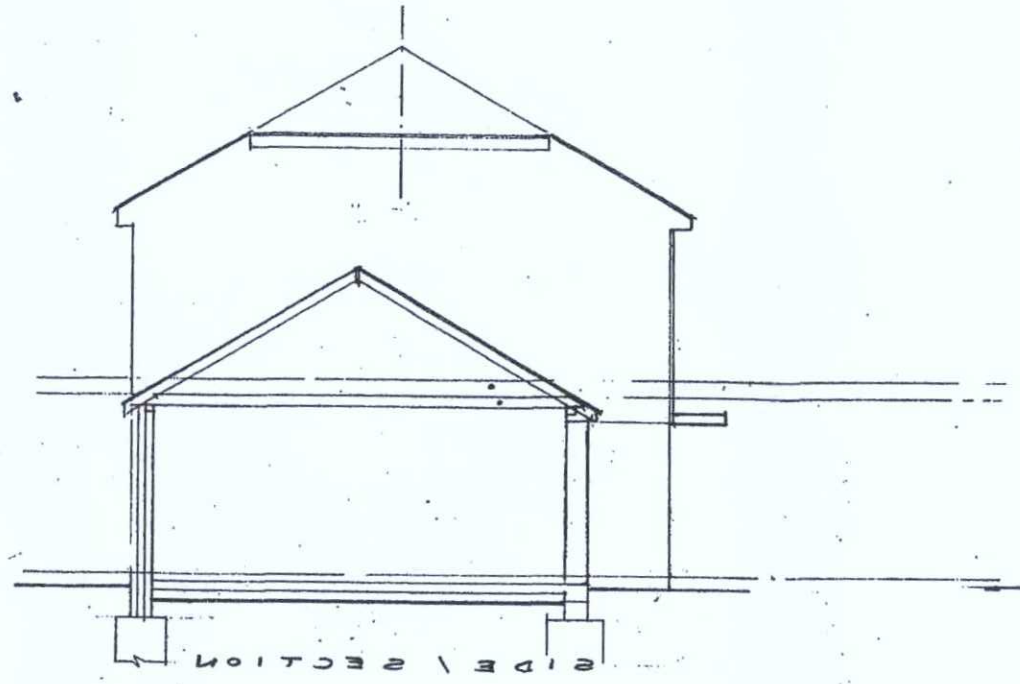

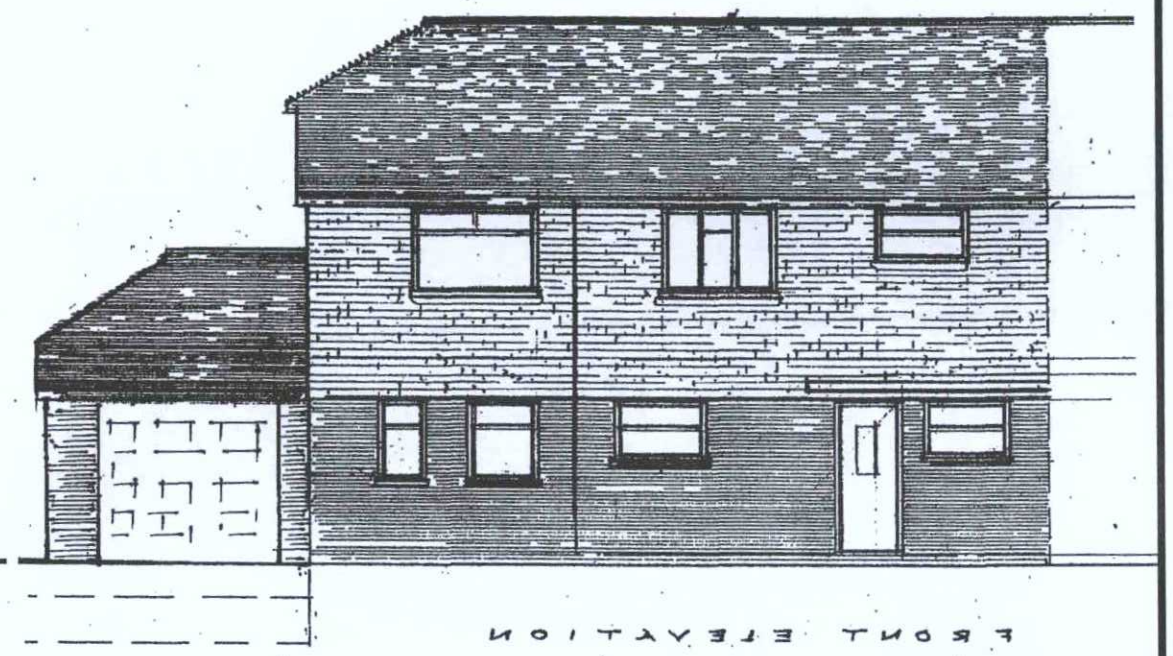

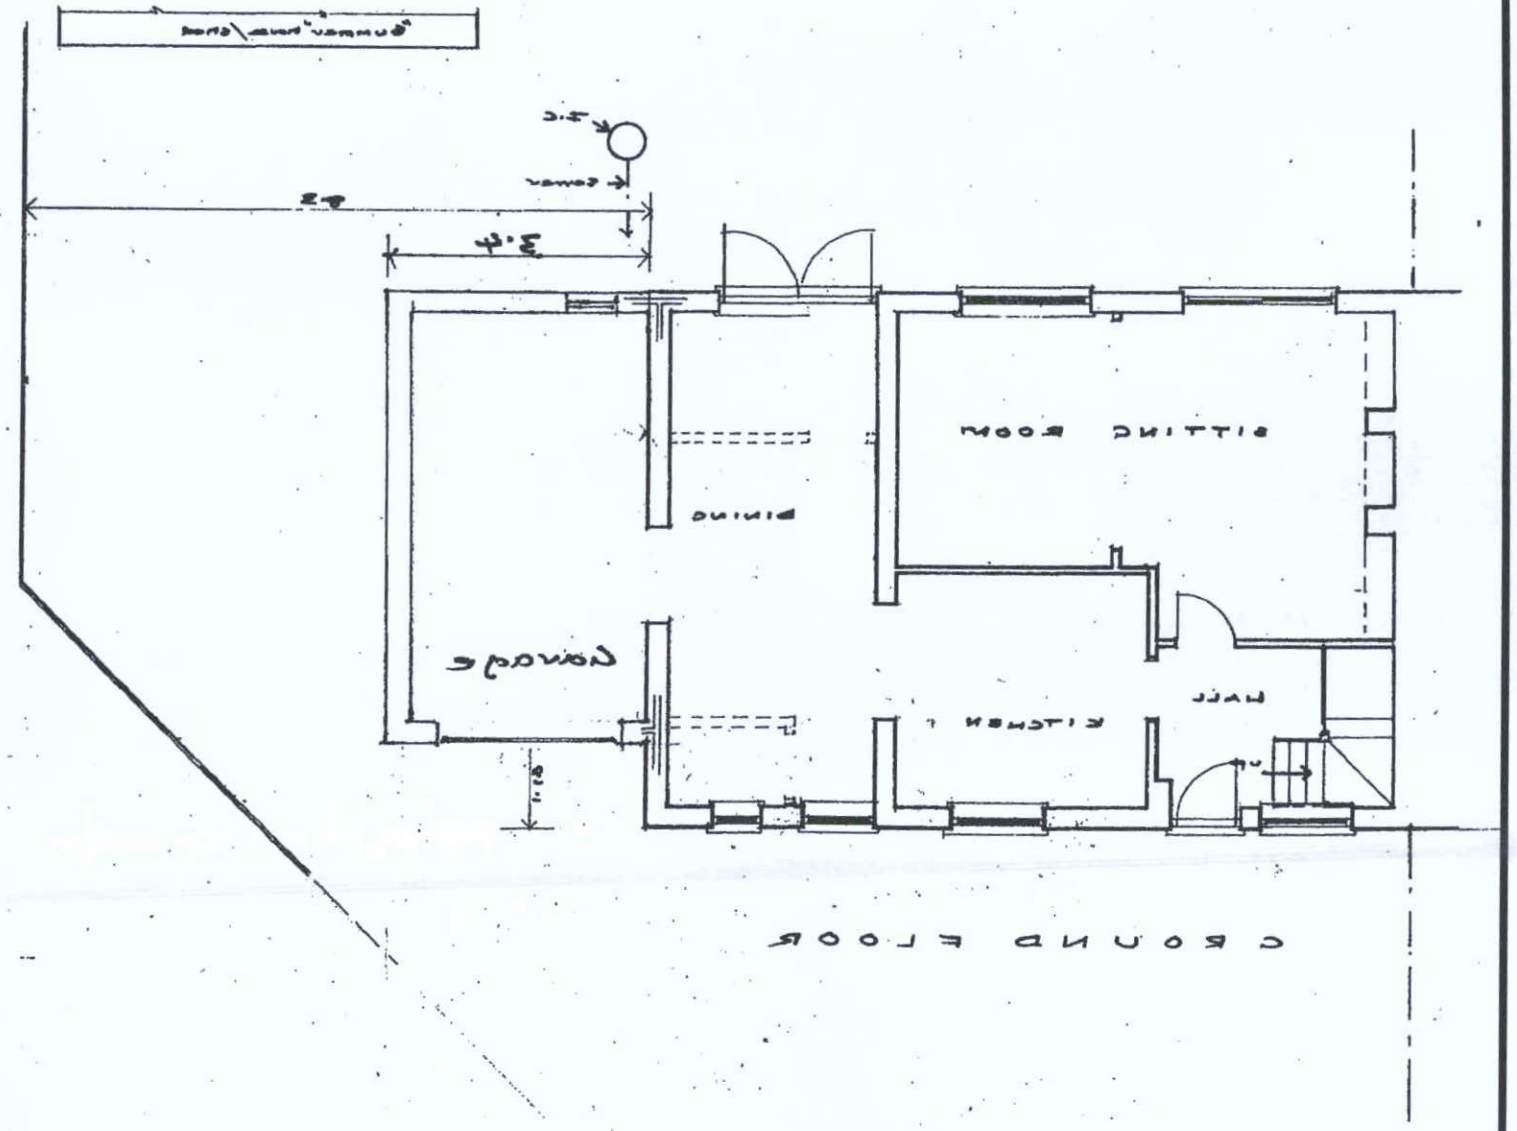

AMENDMENT

ADUR & WORTHING PLANNING SERVICES	
PLAN	AWDM/ 1442/17
DATE ~~VALID~~	Rec: 20/11/17

Rev. 4 Garage with Veranda: 20-11-17

Floor Plans as proposed, Sections

PROJECT: garage/ utility Extension

3z Blacksmiths Close,
Lancing
West Sussex
BN15 0BY

CLIENTS, Mr and Mrs J Marshall

Scale/plan Size	DWG. NO.	P.J. Clay
1:100 @A3 1:50 at A1	2244/2	Sept 2017

PHILIP J CLAY
ARCHITECTURAL DESIGN

TELEPHONE -01903 815889
E-Mail philipclay@sky.com
web site: www.philclay.co.uk

0 1 2 3 4 5 Metres 10