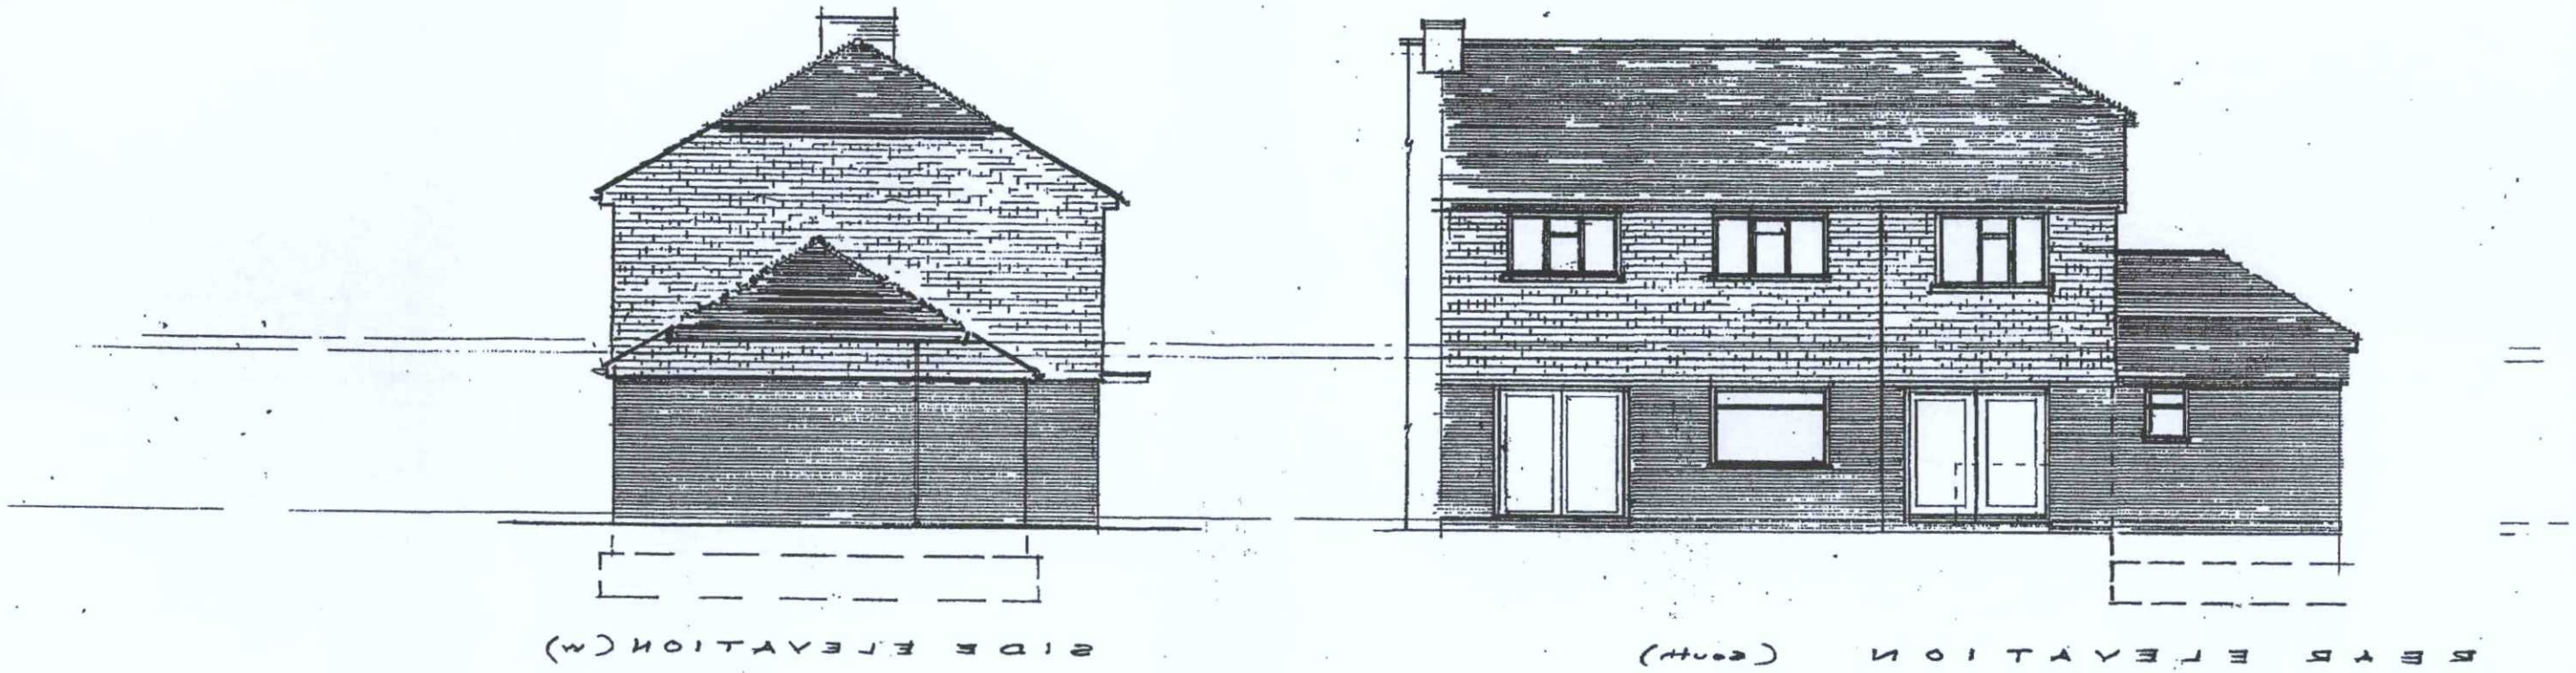

AMENDMENT

ADUR & WORTHING
PLANNING SERVICES
PLAN AWDM/ 1442/17
DATE Rec: 20/11/17
VALID

Revised 20-11-17

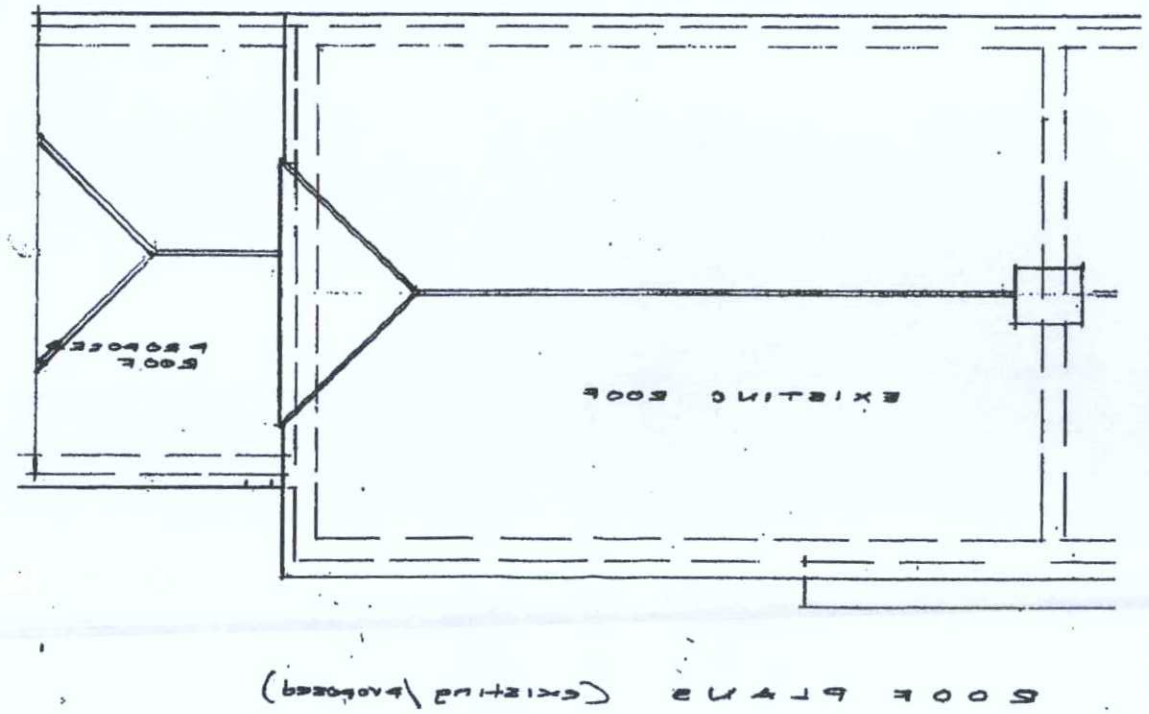

ROOF PLANS (existing/proposed)



Elevations as proposed
Roof Plans

PROJECT: Garage/ utility Extension

3a Blacksmiths Close,
Landing
West Sussex
BN15 0BY

CLIENTS: Mr and Mrs J Marshall

Scale & plan size	DWG.NO.	P.J.Clay
1:100 at A3 1:50 At A1	2144/2	Sept. 2017

PHILIP J CLAY
ARCHITECTURAL DESIGN
TELEPHONE -01903 815689
E-Mail philipclay@sky.com
web site: www.philclay.co.uk