Rec'd 10·1·14 AWDM/1204/13 AMENDMENT

Project

PROPOSED CHANGE OF USE
GOCHERS LAUNDRY
SHORHAM AIRPORT
SHORHAM - BY - SEA
WEST SUSSEX

IM Associates

Architects & Planning Consultants

Clock Tower House, Lewes Road
Lindfield, West Sussex. RH16 2LH
Telephone 01444 - 484711

Client

GOCHERS LAUNDRY (MR J. ANDERSON)

Drawing

SITE LAYOUT PLAN

NORTH

Drawing no.	date	scale	drawn
1313/SP03	JULY 13	1:500	ARM
	revisions	B	

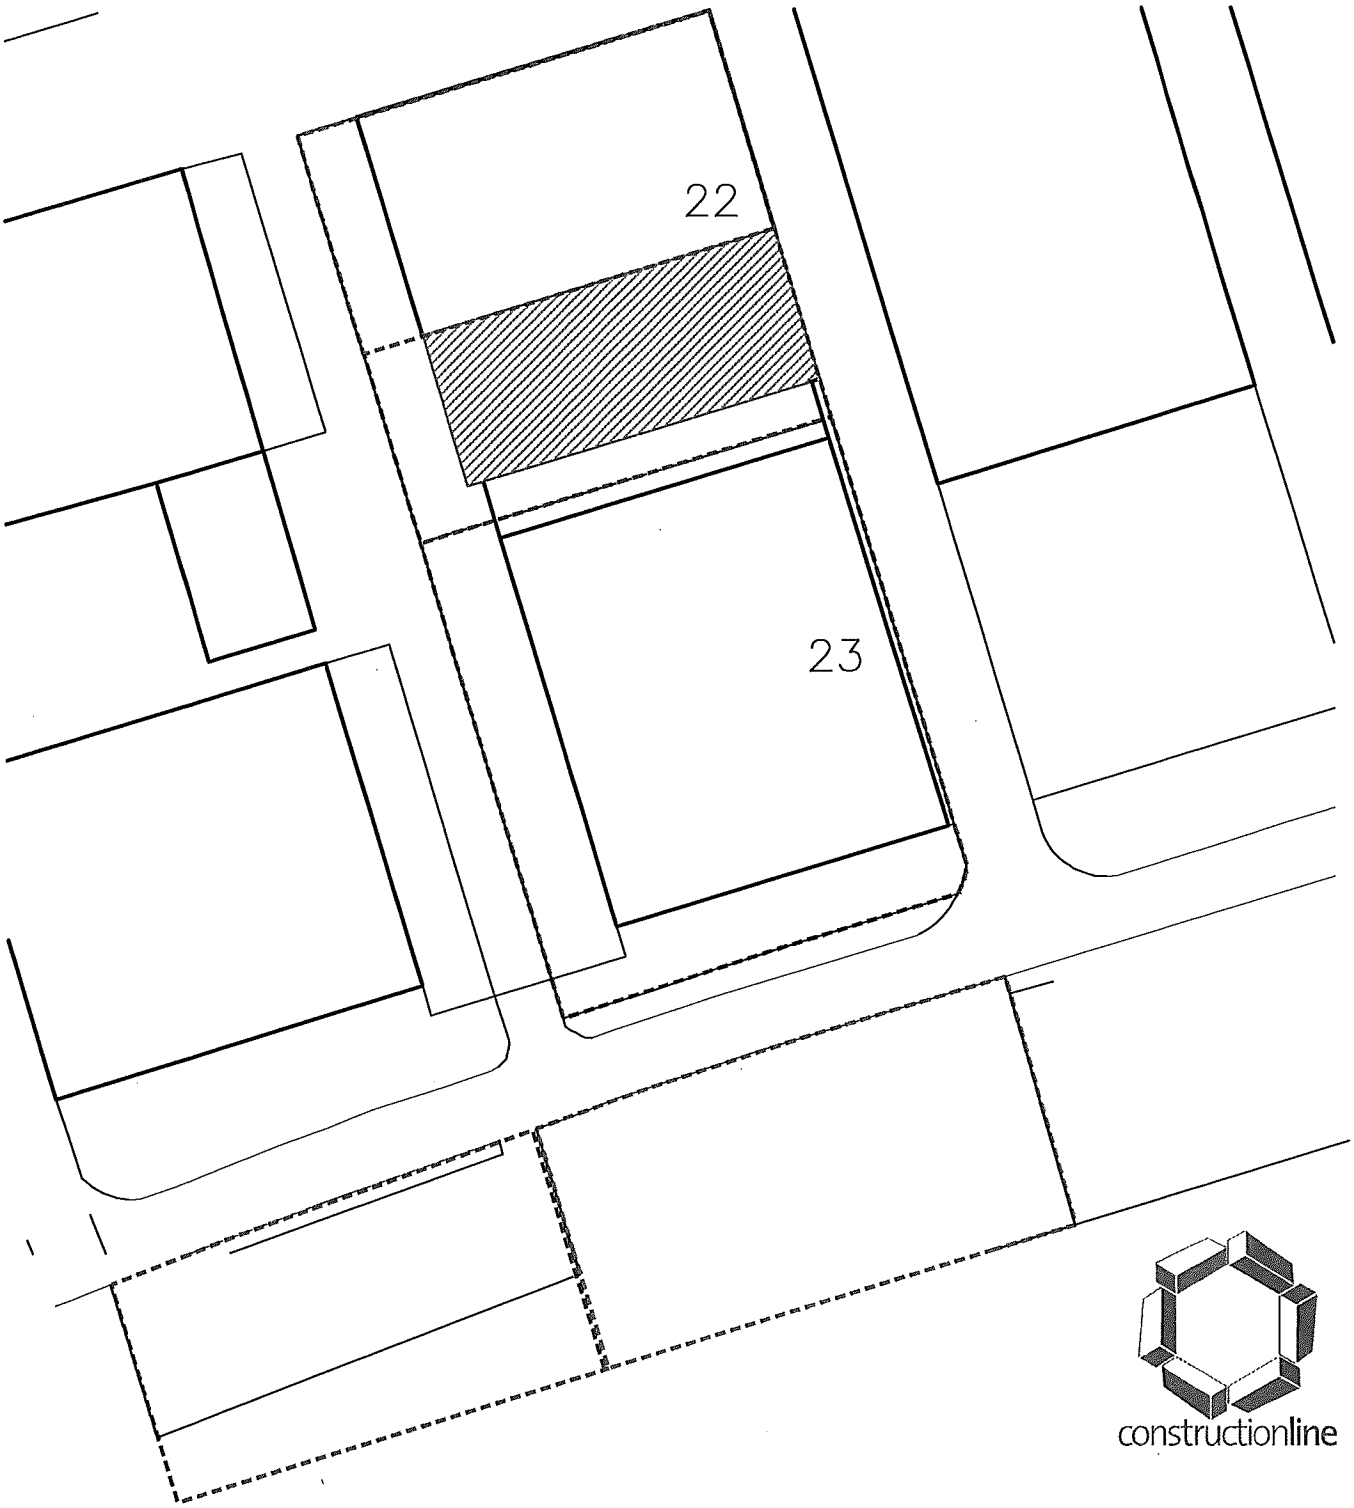

Ordnance Survey (c) Crown Copyright 2013. All rights reserved. Licence number 100020449

constructionline