

ADUR & WORTHING
COUNCILS

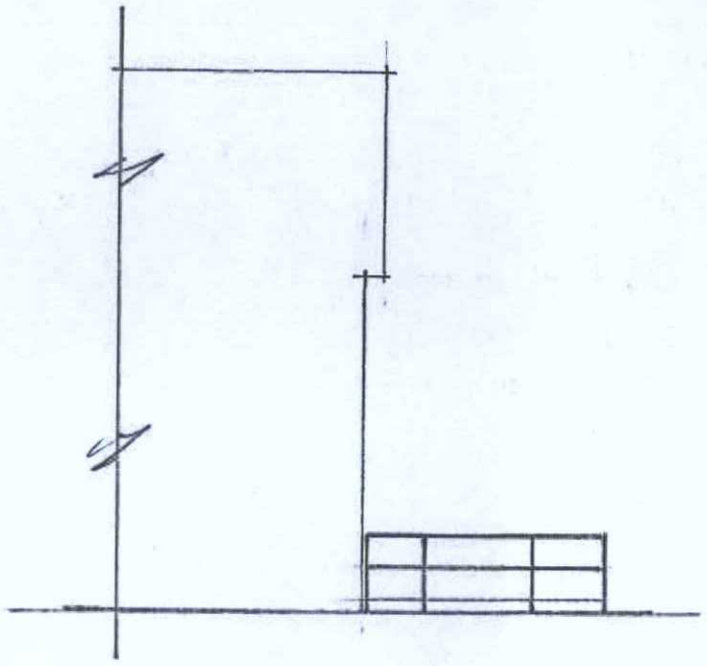


Proposed side Elevation (east)

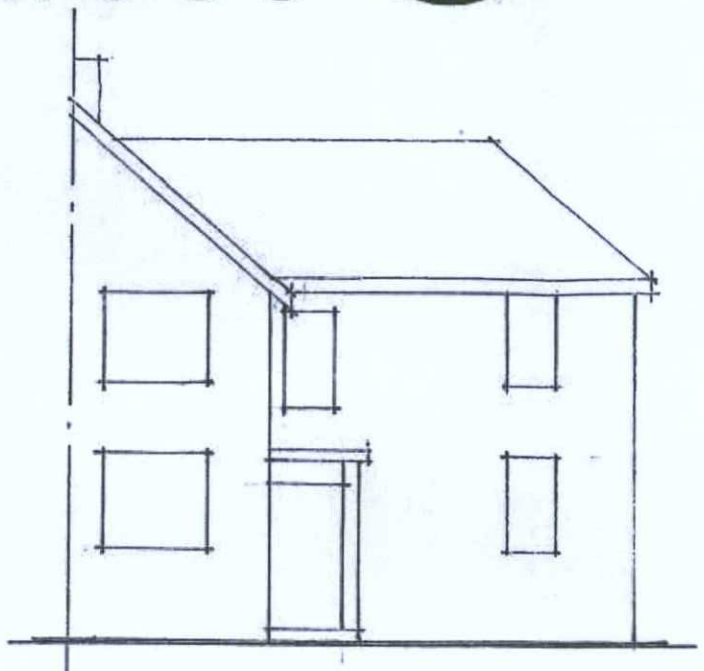


Existing front Elevation (south)

AGW

AGW	
PLAN	AWDM/ 0856/17
DATE VALID	- 1 JUN 2017

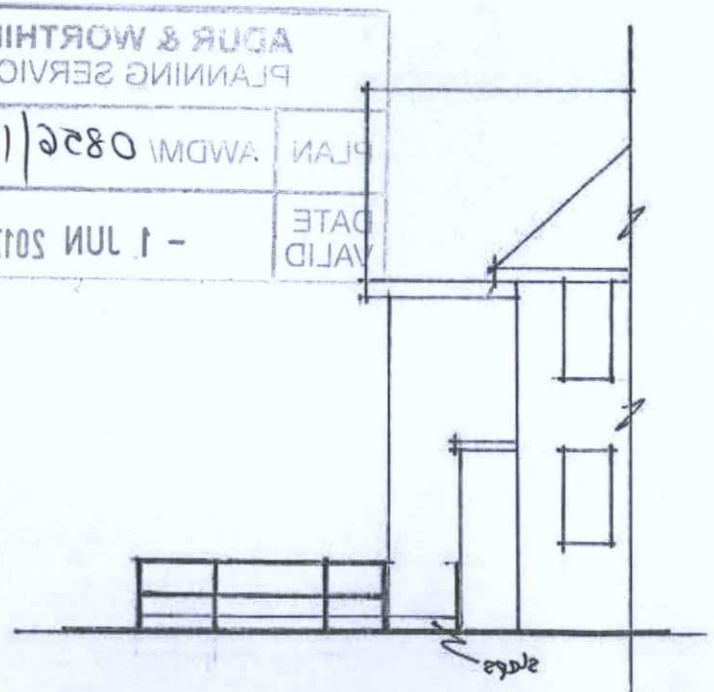

Proposed side Elevation (west)

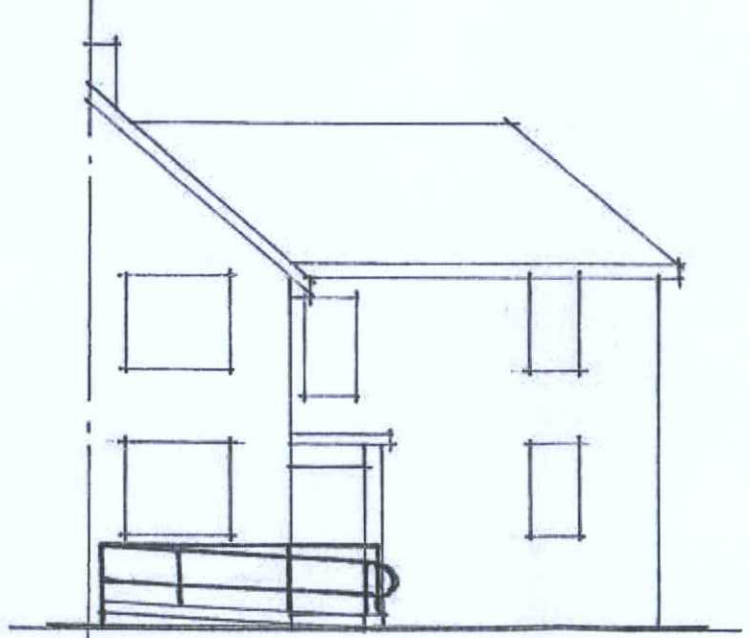

Proposed front Elevation (south)

Proposed Demountable Ramps & Platforms : Mr B Waggerlabe
@ 29 Clarendon Road, Shoreham-by-Sea, BN43 6YF
Scale : 1:100 @ A3 - Date : May 2017 - Drg. No. 3

ADC


Adur & Worthing Councils, Portland House, Richmond Road, Worthing, W. Sussex, BN11 1HS
web: www.adur.gov.uk www.worthing.gov.uk

WBC

Adur & Worthing councils

29 Clarenden Road, Shoreham-by-Sea, BN43 6YF

02 November 2016

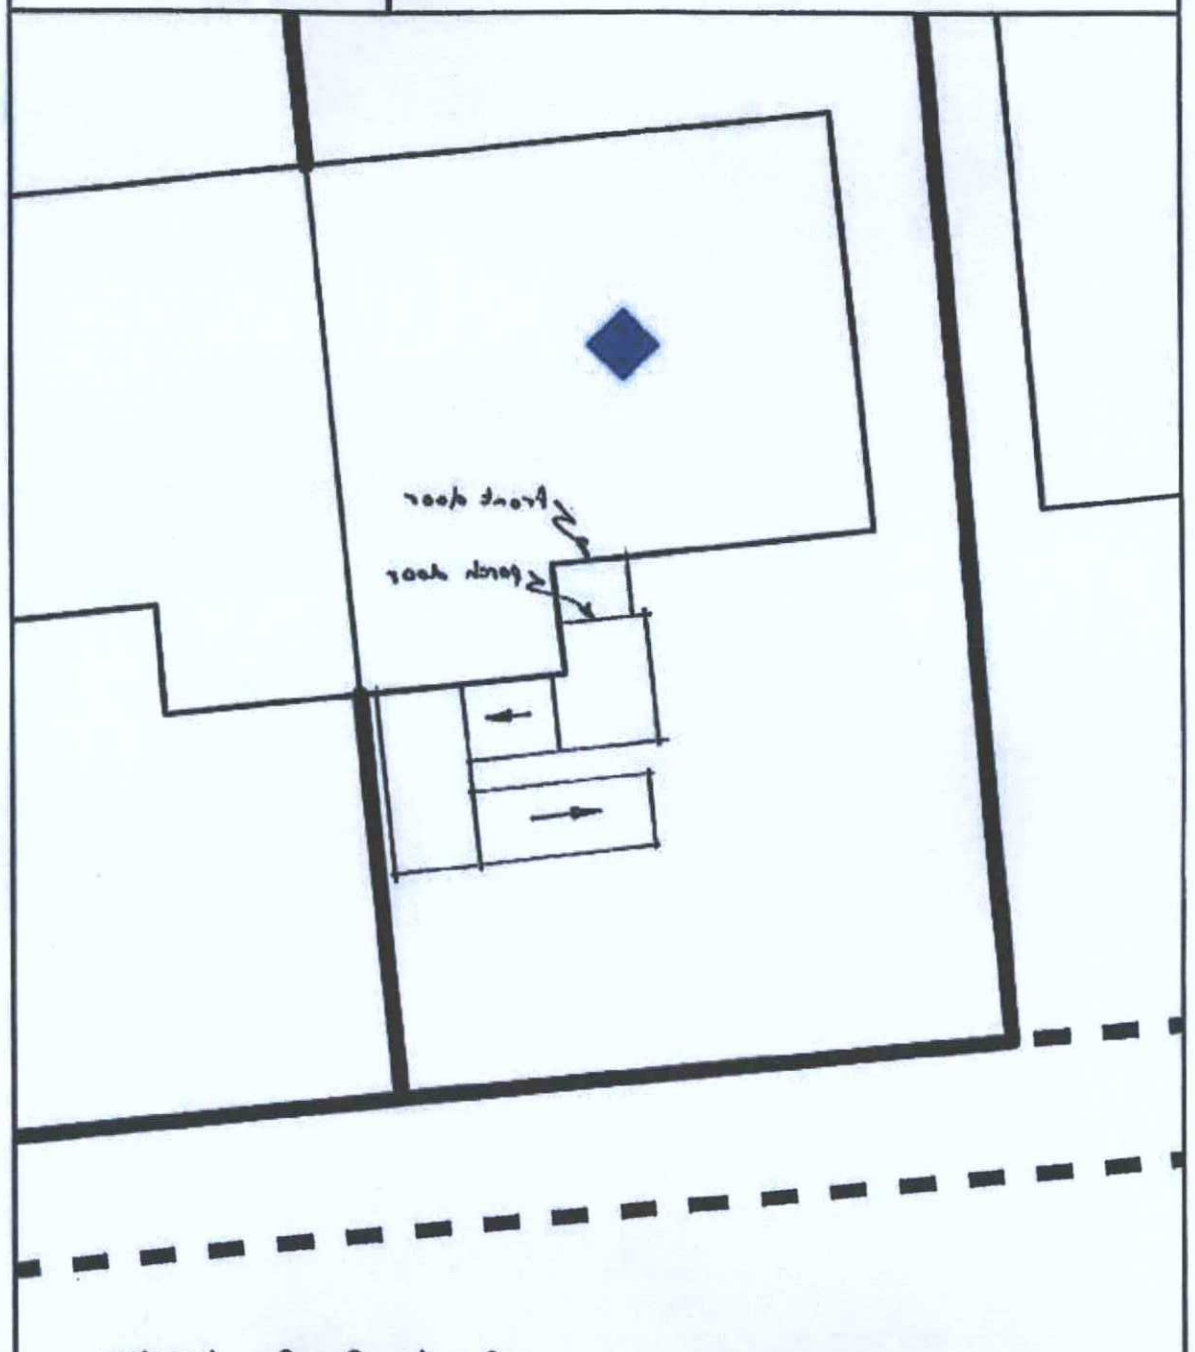

©Crown Copyright and database right (2016). Ordnance Survey 100024321 & 100018924

Front Plan - 1:100

John Cockrell

Copyright:
This map is reproduced from Ordnance Survey material with the permission of Ordnance Survey on behalf of the Controller of Her Majesty's Stationery Office Crown Copyright. Unauthorised reproduction infringes Crown copyright and may lead to prosecution or civil proceedings. Licence Number 100024321 & 100018924, 2016